


LOCATION PLAN . SCALE 1:1250 . DEC 2025 . DRAWING No 03

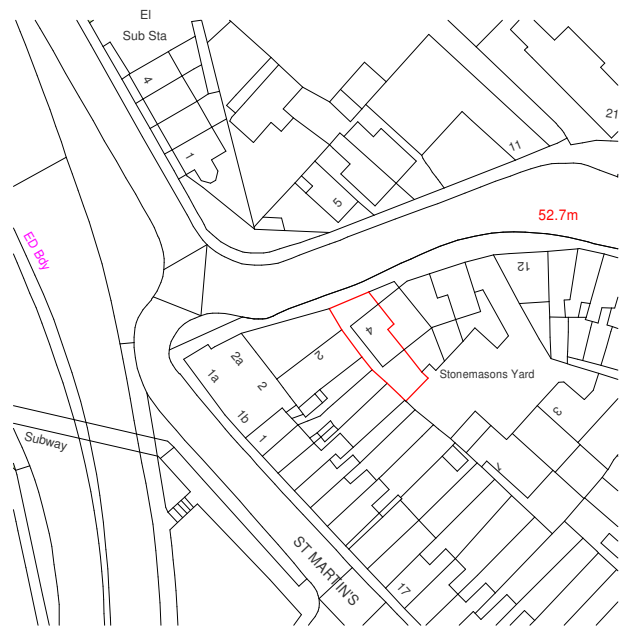

Original Paper Size A3



S J Egford BSc (Hons) BArch - A R C H I T E C T U R A L S E R V I C E S - Meadowside Barn - Slab Lane - Woodfalls - Salisbury - SP5 2NE - 01725 514718 - 07739090070

4 TOLLGATE ROAD . SALISBURY . WILTSHIRE . SP1 2HZ