

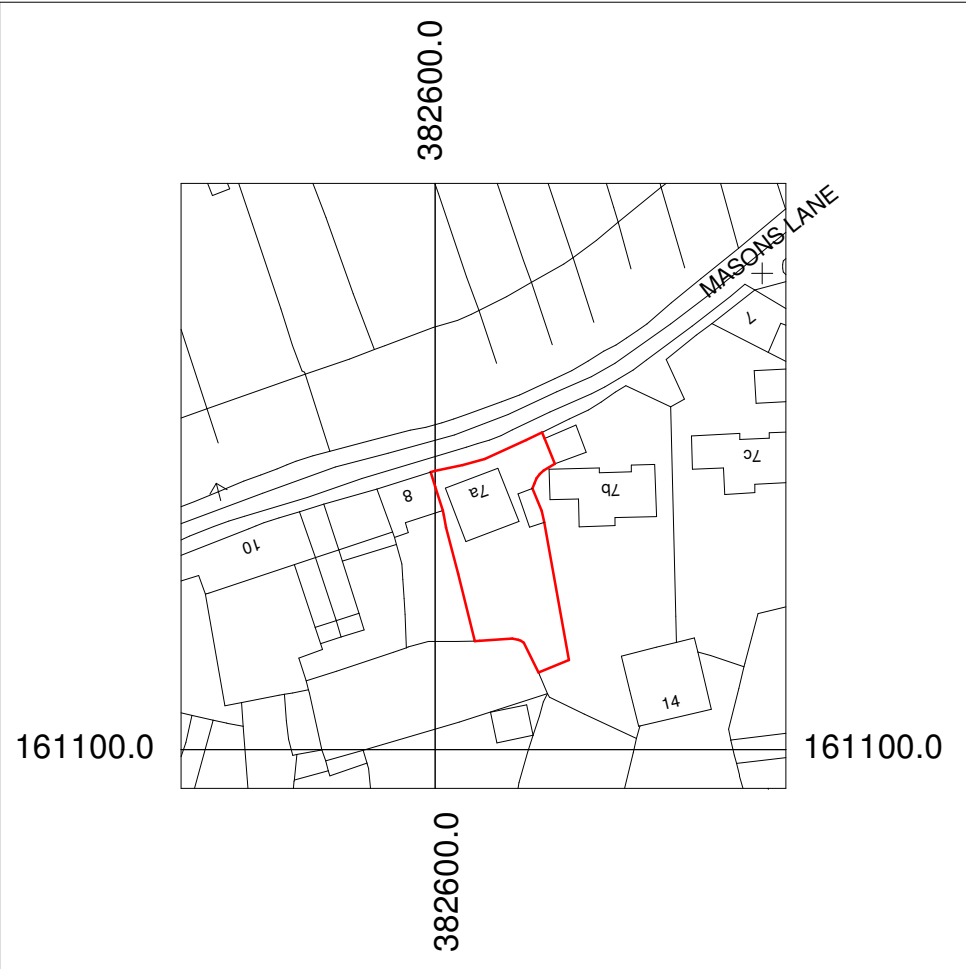


Production Date: 19 August 2024
Top Left: 382557.975 161193.587 Bottom Right: 382657.975 161093.587
© Crown copyright and database rights 2024 Ordnance Survey OS100035409.
Reproduction in whole or in part is prohibited without the permission of Ordnance Survey

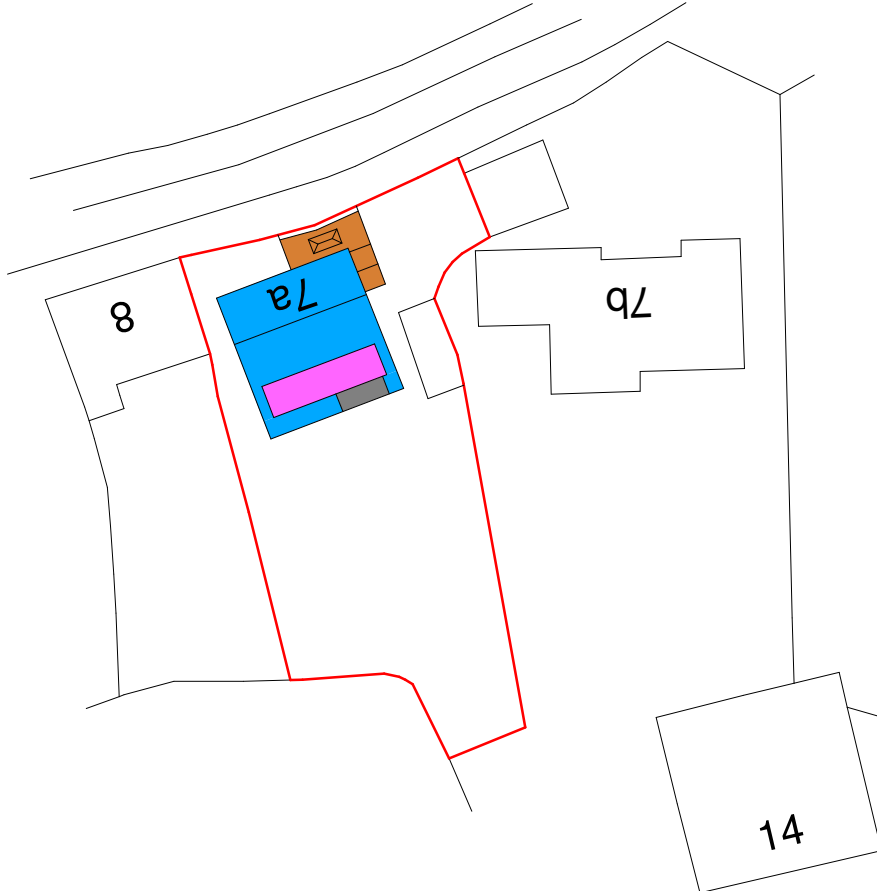

LOCATION PLAN 1:1250

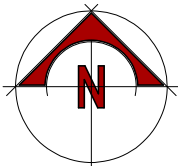

BLOCK PLAN 1:500



-  SINGLE STOREY EXTENSION
-  NEW ROOF
-  NEW REAR DORMER
-  BALCONY

Rev	Date	Details	Ref
PROJECT: New roof and dormers for loft conversion 7A Masons Lane Bradford on Avon BA15 1QN			
LOCATION AND BLOCK PLAN			
CLIENT: Mr & Mrs Shellard			
SCALE: 1:1250 & 1:500 @ A3			DRAWING NO:
DATE: AUG 2024			2024/SHELLARD/06
DRAWN: m. bissex			
LITTLEBROOK HOUSE MEADOW VIEW RADSTOCK BA3 3QT Tel: 01761436861 www.mbad.co.uk mbissex@mbad.co.uk			 MATTHEW BISSEX ARCHITECTURAL SERVICES