

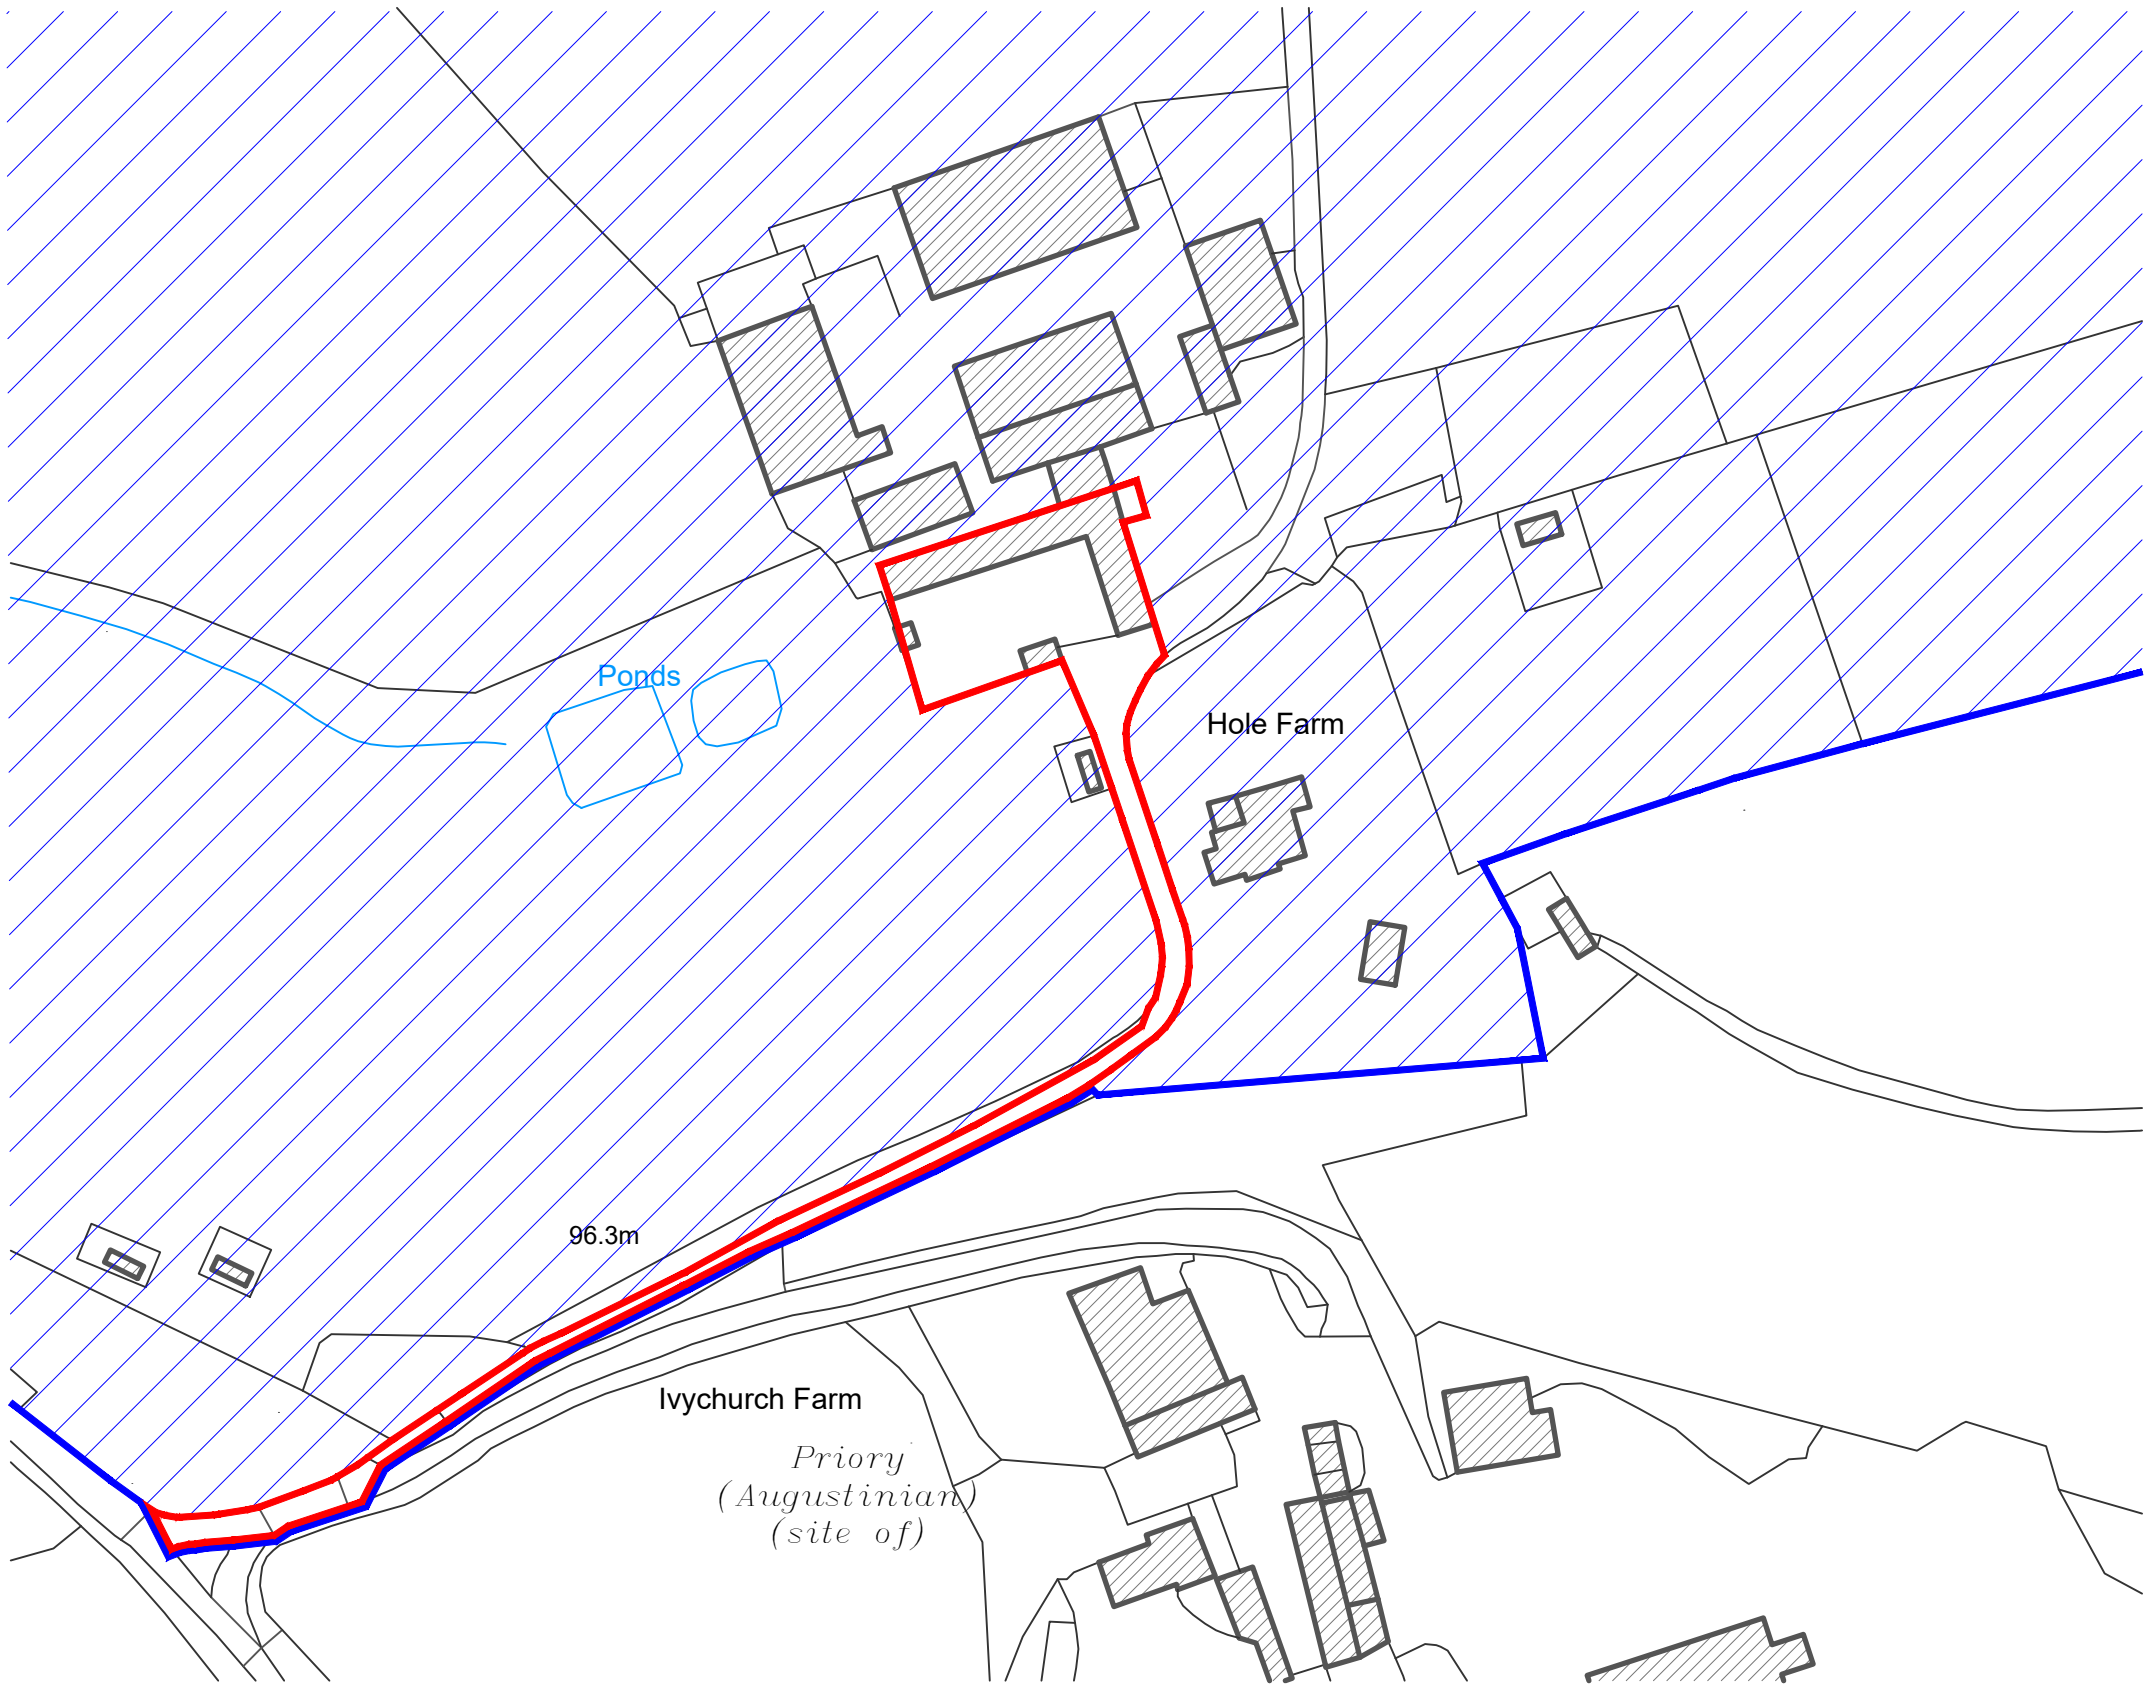


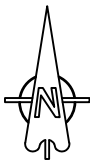

Ordnance Survey, (c) Crown Copyright 2025. All rights reserved. Licence number 100022432

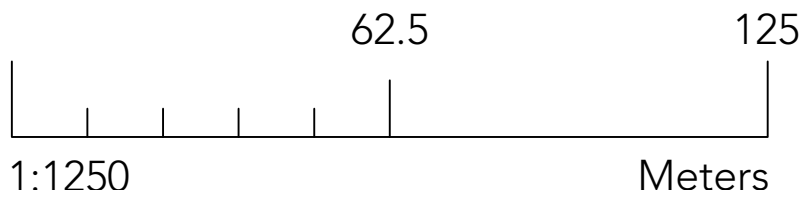

Creation Date		07.11.2025	
Revisions			
Rev	Date	Description	By

- NOTES:
1. This drawing remains the copyright of BCMWH
 2. All dimensions and levels are to be checked on site prior to works commencing.
 3. ~~Do not scale from this drawing. Use figured dimensions only.~~
 4. Any discrepancies found are to be reported to the Project Manager immediately.
 5. This drawing is to be read in conjunction with sub-consultants and specialists drawings.
 6. CAD File name: Scheme Drawings 12907.dwg
 7. If BCM logo is not in colour this is not an original drawing

<u>Key</u>	
—	Site Boundary Line
—	Ownership Boundary Line

PLANNING			
Client	Mr P Read		
Project Name	Extension of Tourism Units at Hole Farm		
Drawing Title	Location Plan		
Drawn By	HJOP		
Scale	1:1250	Sheet Size	A3
Drawing No.	12907 , 001	Revision	-
BCM The Old Dairy Winchester Hill Sutton Scotney Near Winchester Hampshire SO21 3NZ t 01962 763 900 www.bcm.co.uk		 BCM Wilson Hill	