


This drawing is the property of MJF CAD Solutions Ltd. and must not be copied or disclosed for any purpose except as authorised by MJF CAD Solutions Ltd.or the Client

Rev	Date	Description

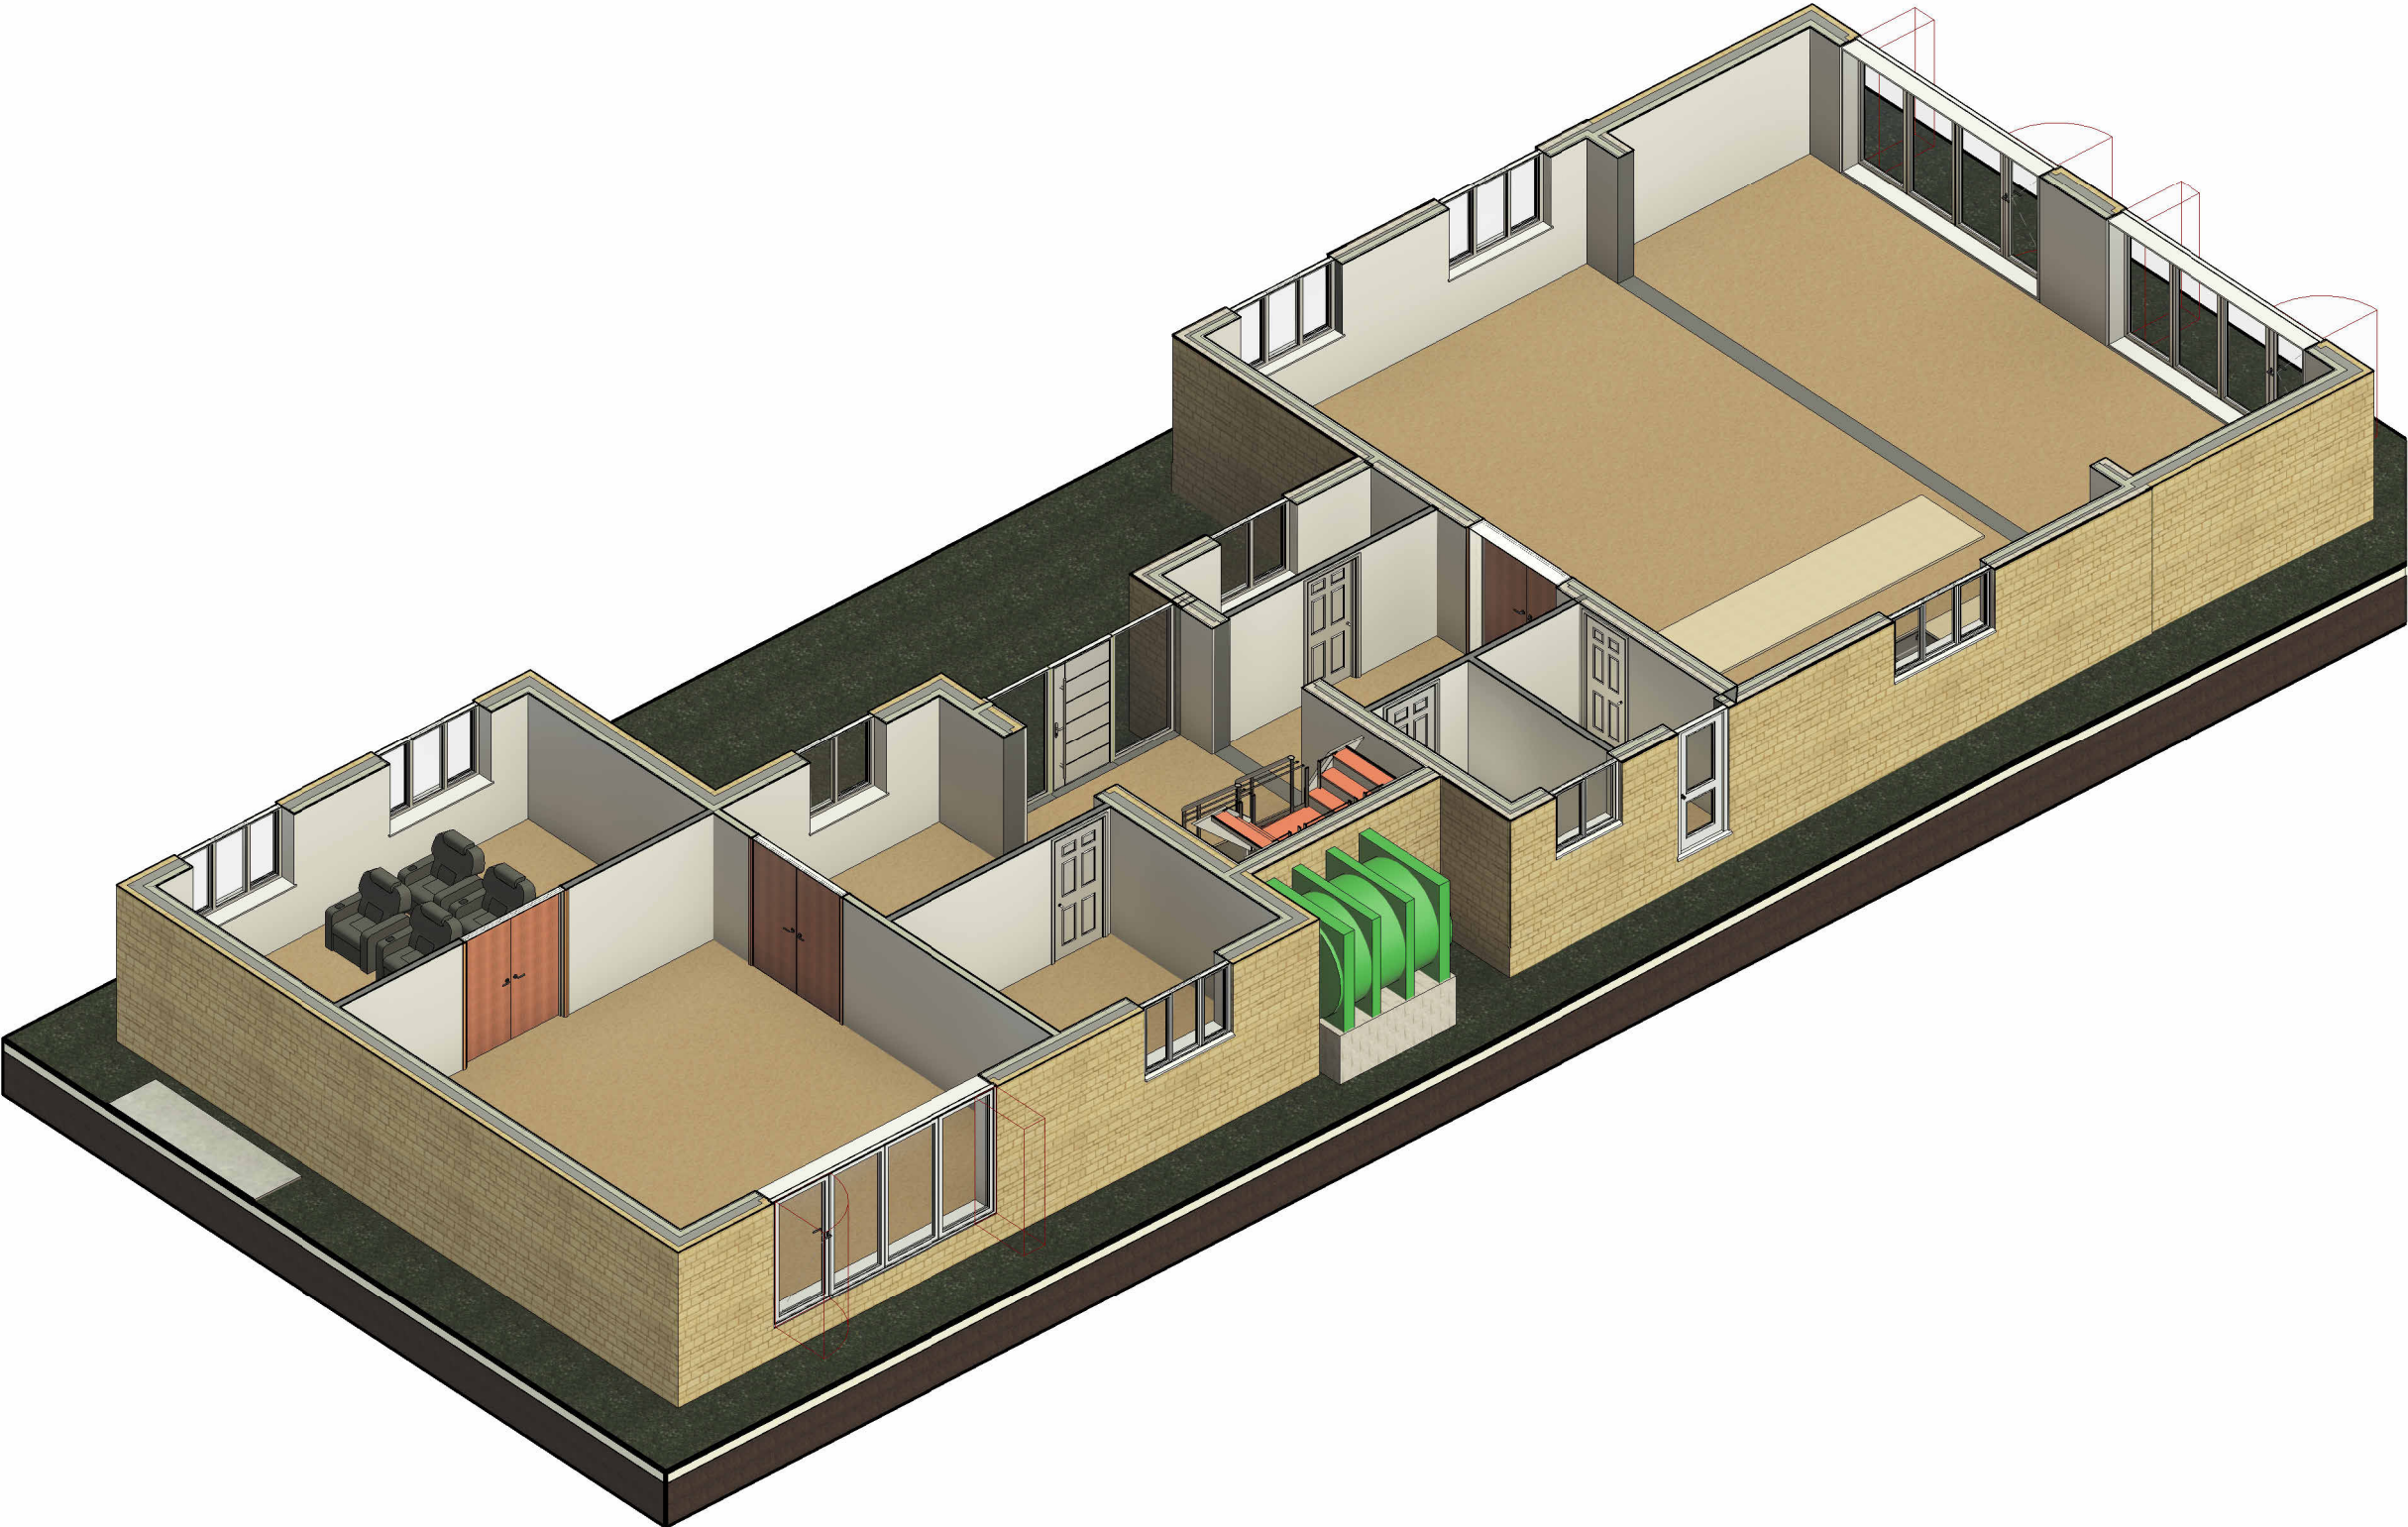

1

Proposed 3D View 11



MJF CAD Solutions Ltd.
Basepoint Business Centre
Rivermead Drive
Swindon, SN5 7EX
Tel - 07783 226700
Email -
mike@mjfcadsolutions.co.uk

Client Mr Musselwhite		
Project Title Extension at Fernlea, Minety, SN16 9RH		
Drawing Title Proposed 3D View 11		
Scale (@ A3)	Date Oct 2025	
Drawing No. 1208_26	Drawn MJF	REV