


This drawing is the property of MJF CAD Solutions Ltd. and must not be copied or disclosed for any purpose except as authorised by MJF CAD Solutions Ltd.or the Client

Rev	Date	Description
-----	------	-------------

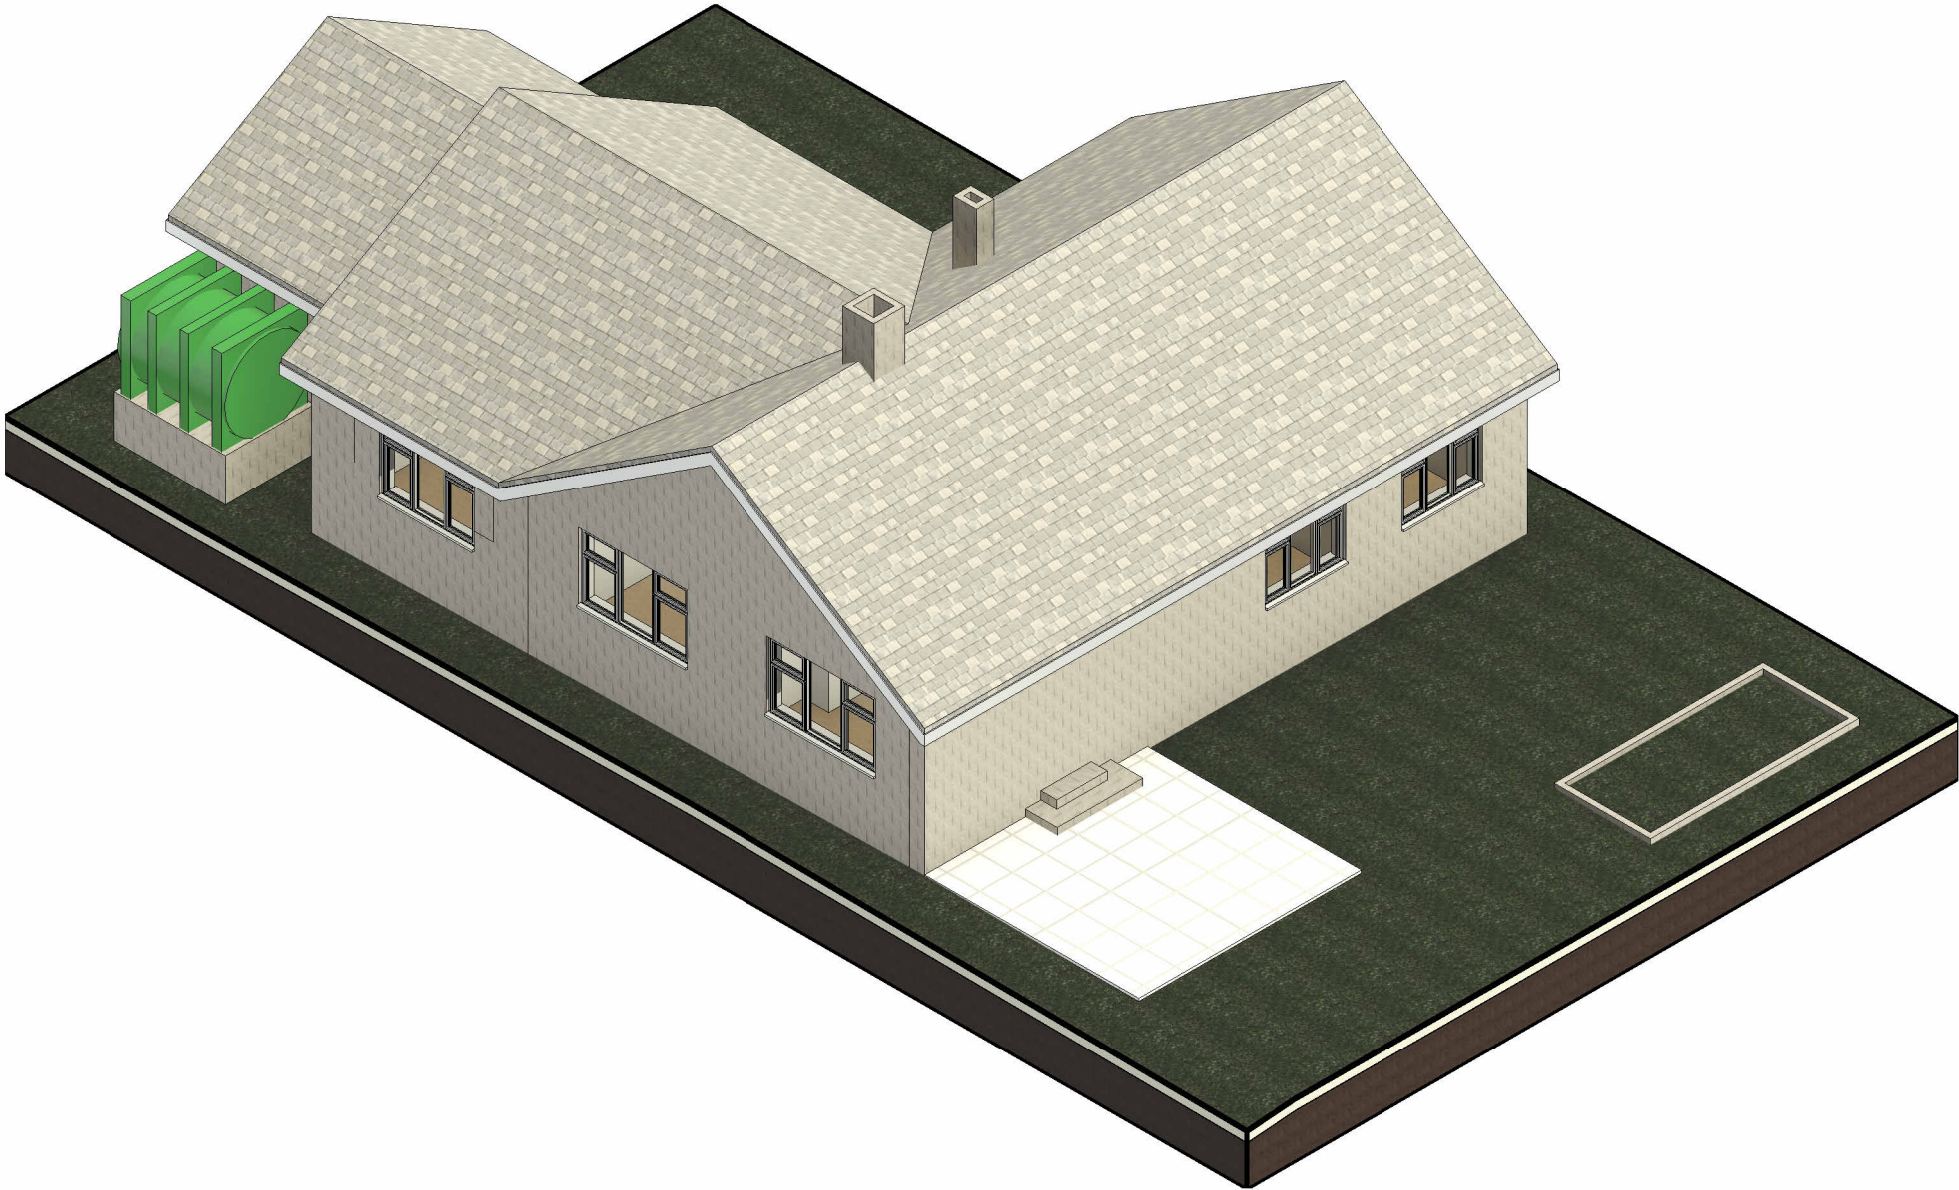

MJF CAD Solutions Ltd.
Basepoint Business Centre
Rivermead Drive
Swindon, SN5 7EX
Tel - 07783 226700
Email -
mike@mjfcadsolutions.co.uk

Client
Mr Musselwhite

Project Title
Extension at Fernlea,
Minety, SN16 9RH

Drawing Title
Existing 3D View 4

Scale (@ A3)	Date
	Oct 2025

Drawing No.	Drawn	REV
1208_07	MJF	

1 Existing 3D View 4