


This drawing is the property of MJF CAD Solutions Ltd. and must not be copied or disclosed for any purpose except as authorised by MJF CAD Solutions Ltd.or the Client

Rev	Date	Description
-----	------	-------------

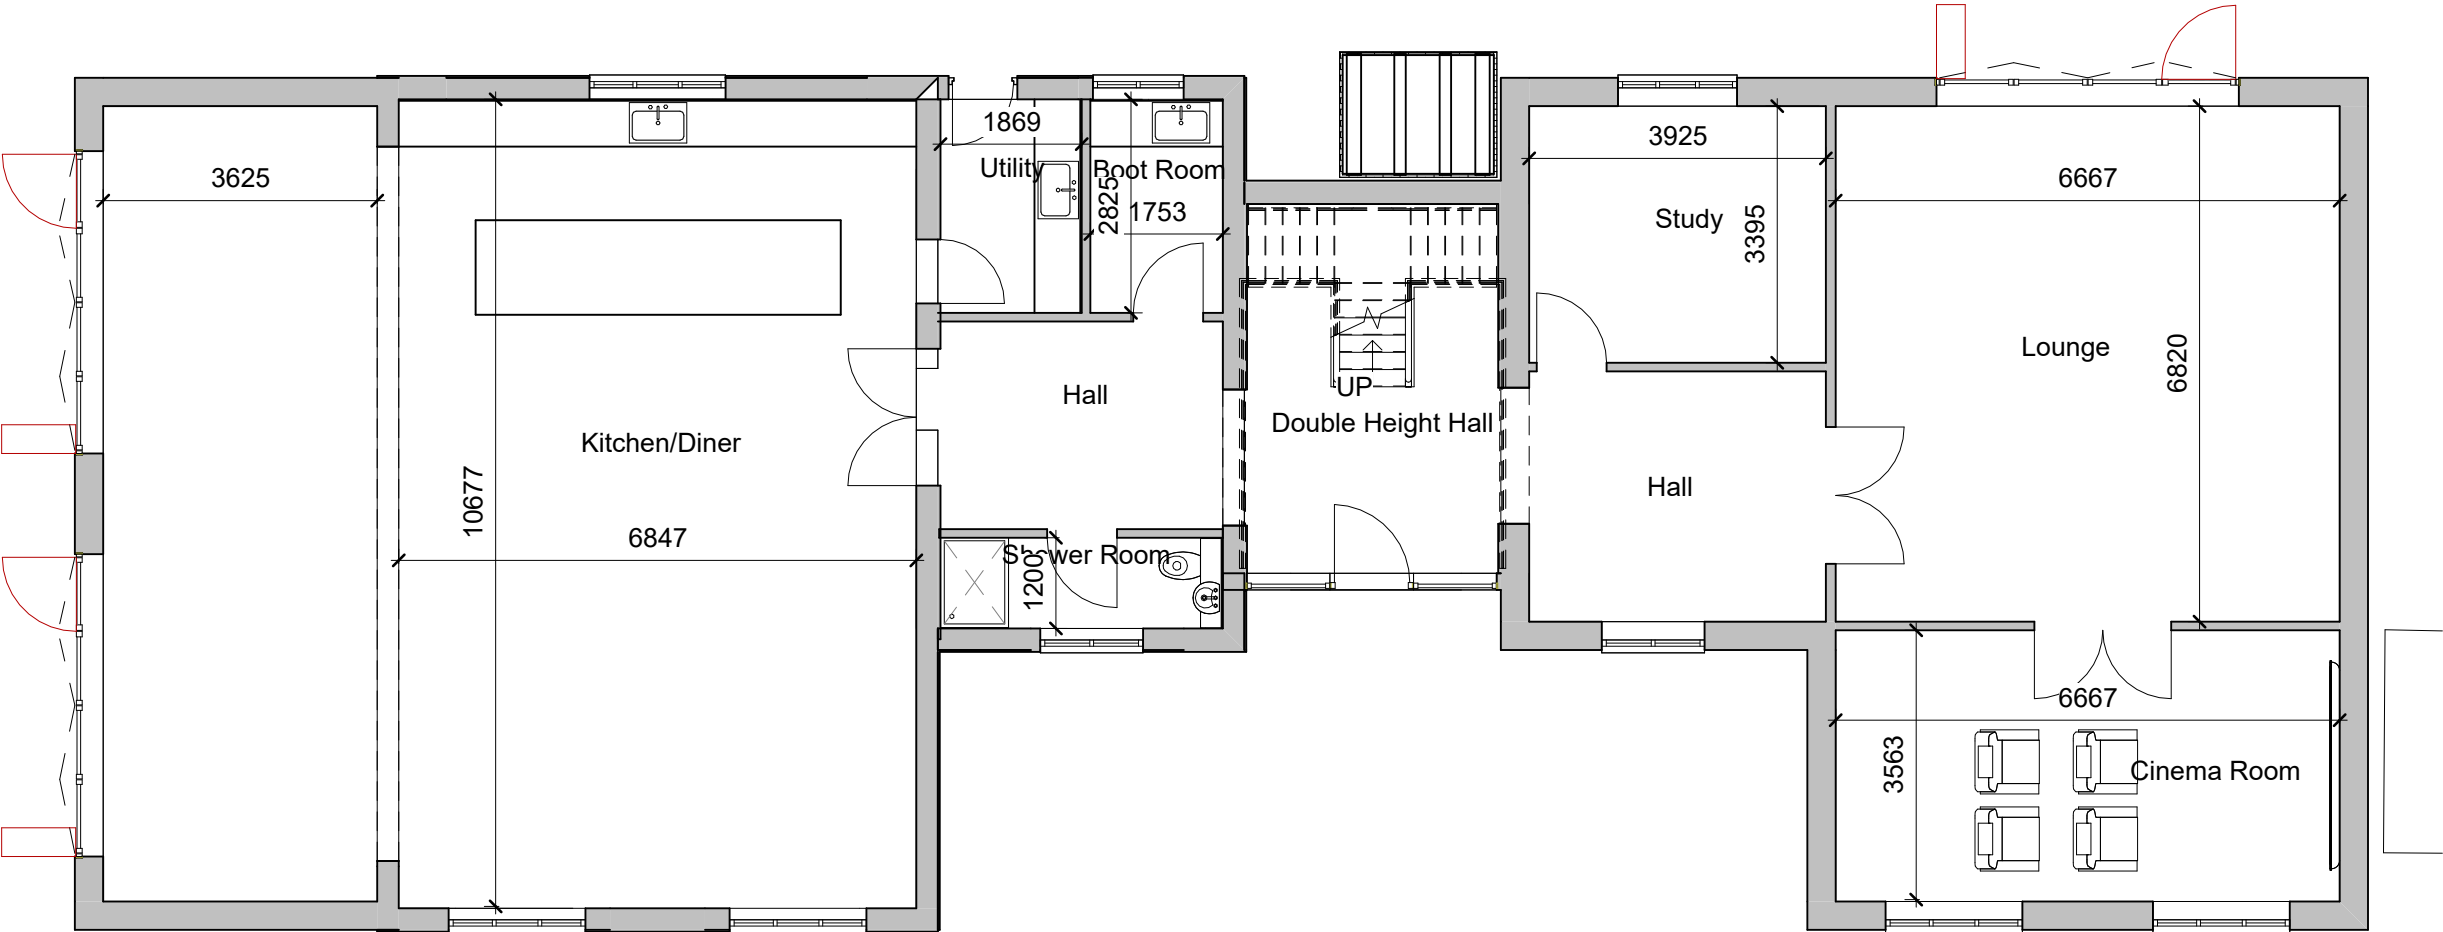

1 Proposed Ground Floor
1 : 100



MJF CAD Solutions Ltd.
Basepoint Business Centre
Rivermead Drive
Swindon, SN5 7EX
Tel - 07783 226700
Email -
mike@mjfcadsolutions.co.uk

Client
Mr Musselwhite

Project Title
Extension at Fernlea,
Minety, SN16 9RH

Drawing Title
Proposed Ground Floor

Scale (@ A3) 1 : 100	Date Oct 2025
-------------------------	------------------

Drawing No. 1208_09	Drawn MJF	REV
------------------------	--------------	-----