


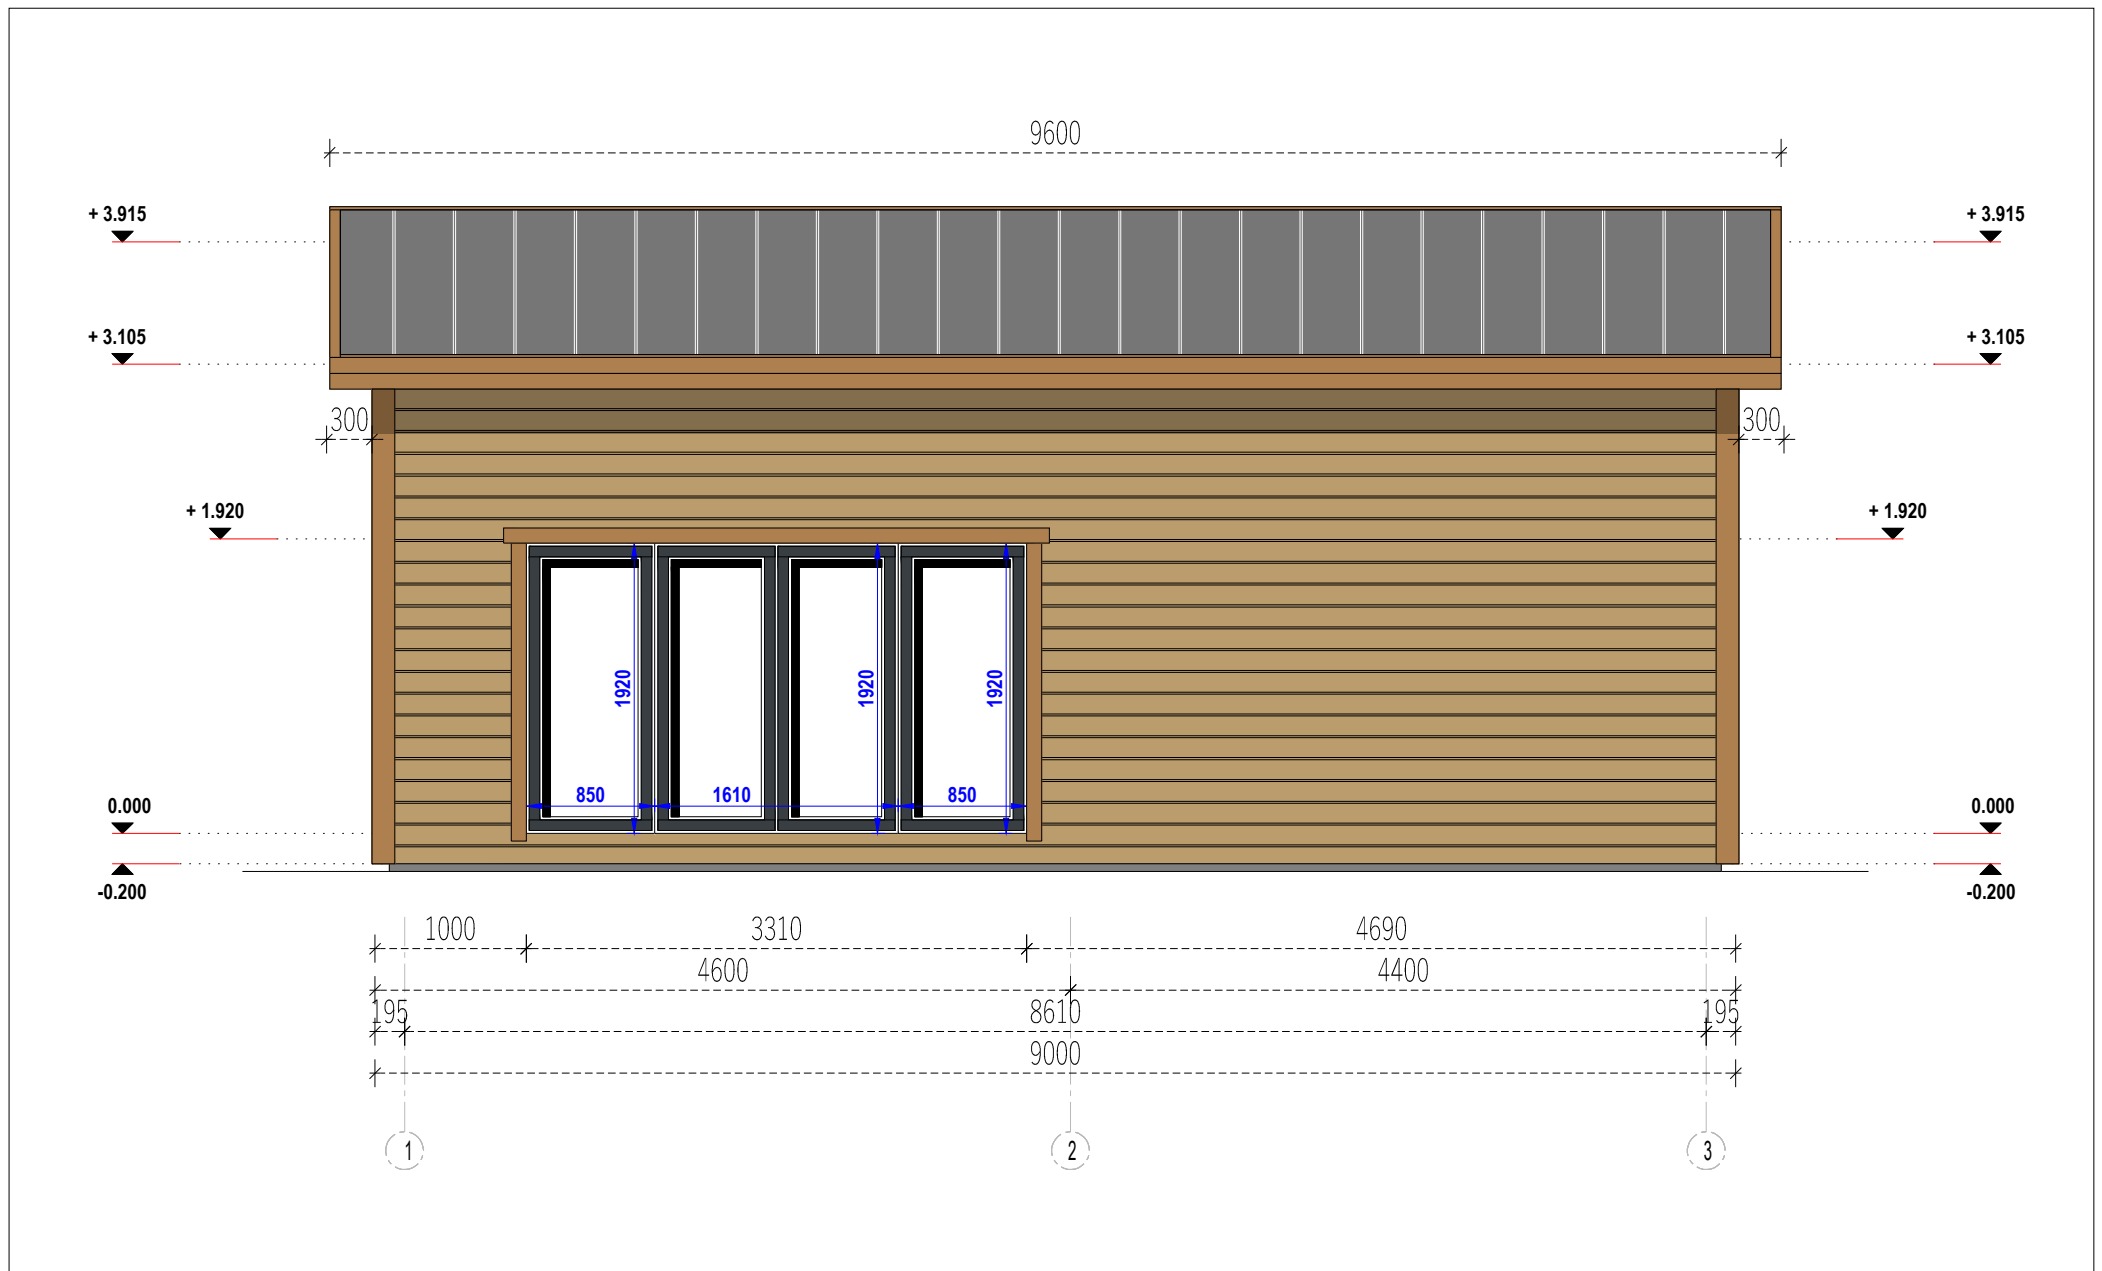

	Project Nr.	HIGH HOUSE, GARDEN POD			Interior area	42.70 m²	Wall thickness		44+C	M.L.	Paper size / scale	A4 / 1:50
	185381	PROPOSED			Buil - up area	46.80 m²	Built height	min	3105	1 cm - 0.50 meter 0 1.00 m 2.00 m 3.00 m 2 cm 4 cm 6 cm		
	2025-11-26	Name	Date		Roof angle	17.7 °		max	3915			
					Roof area	62.80m²		F44/W90/R63				
					Description	SOUTH	FACADE	1-3				