


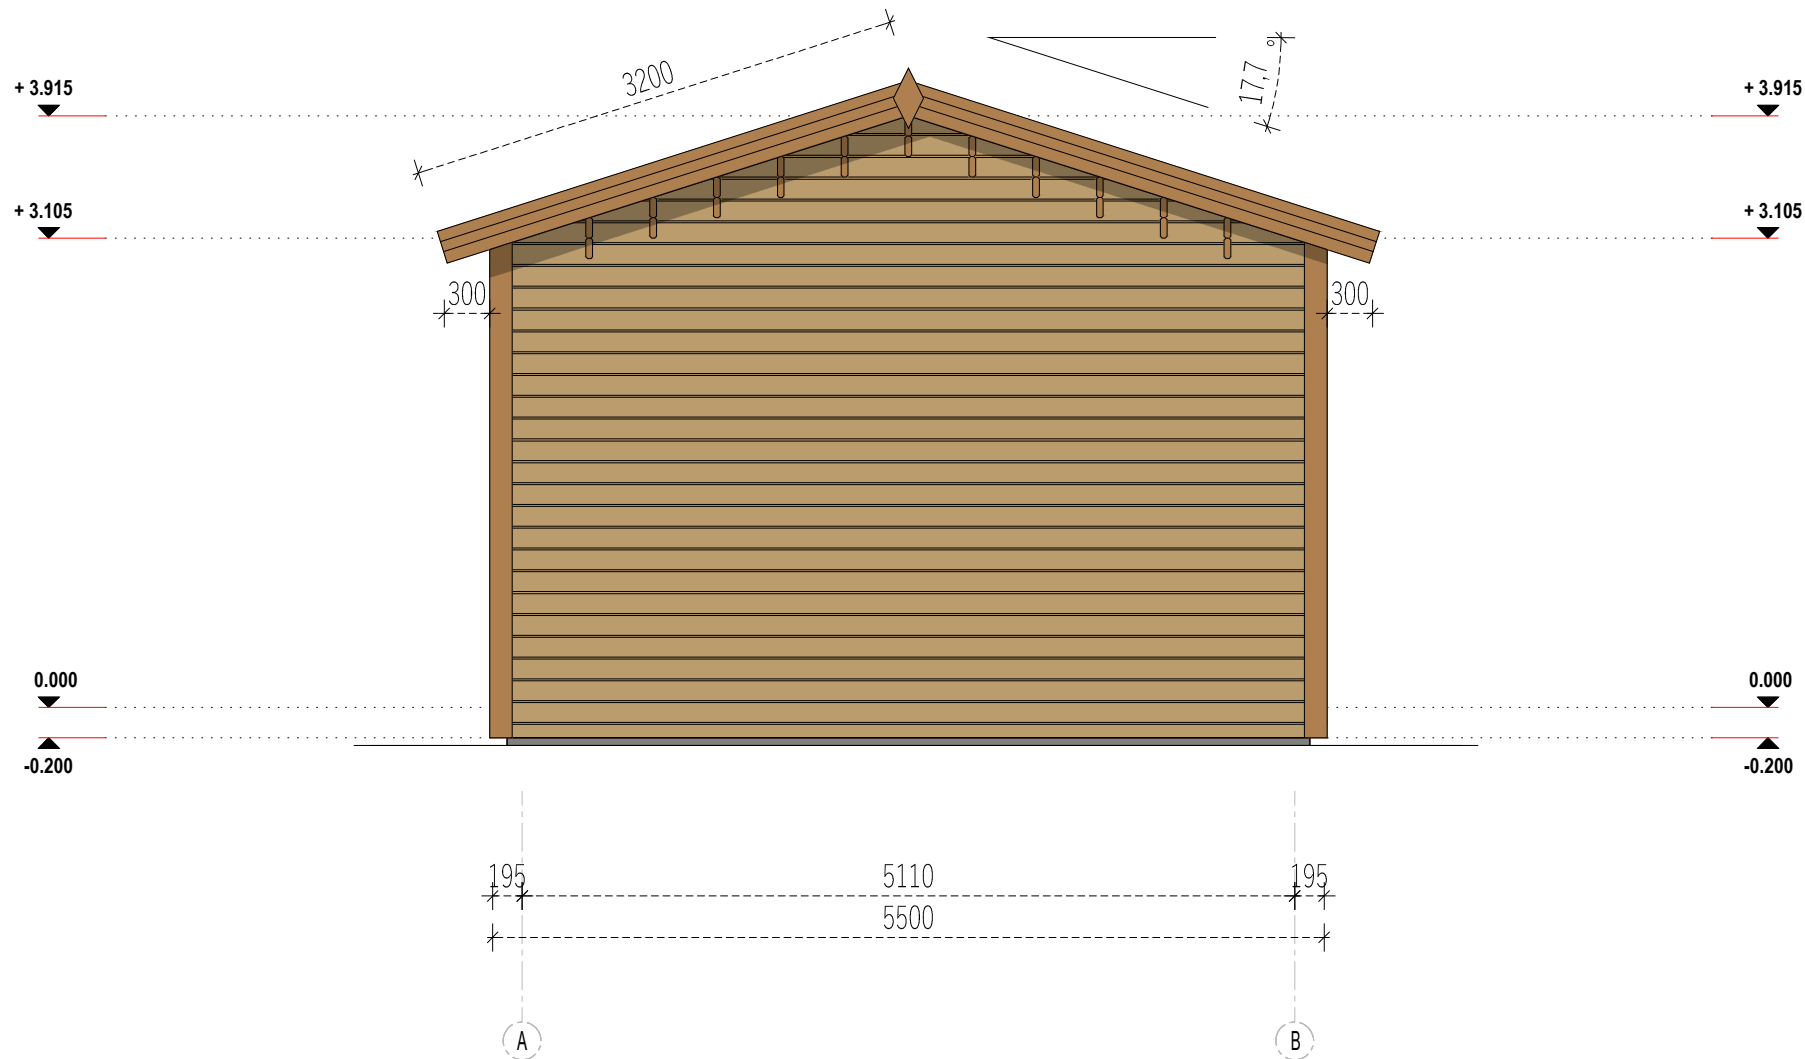

Project Nr.	HIGH HOUSE, GARDEN POD			Interior area	42.70 m²	Wall thickness		44+C	M.L.	Paper size / scale	A4 / 1:50
185381	PROPOSED			Buil - up area	46.80 m²	Built height	min	3105	1 cm - 0.50 meter 0 1.00 m 2.00 m 3.00 m		