


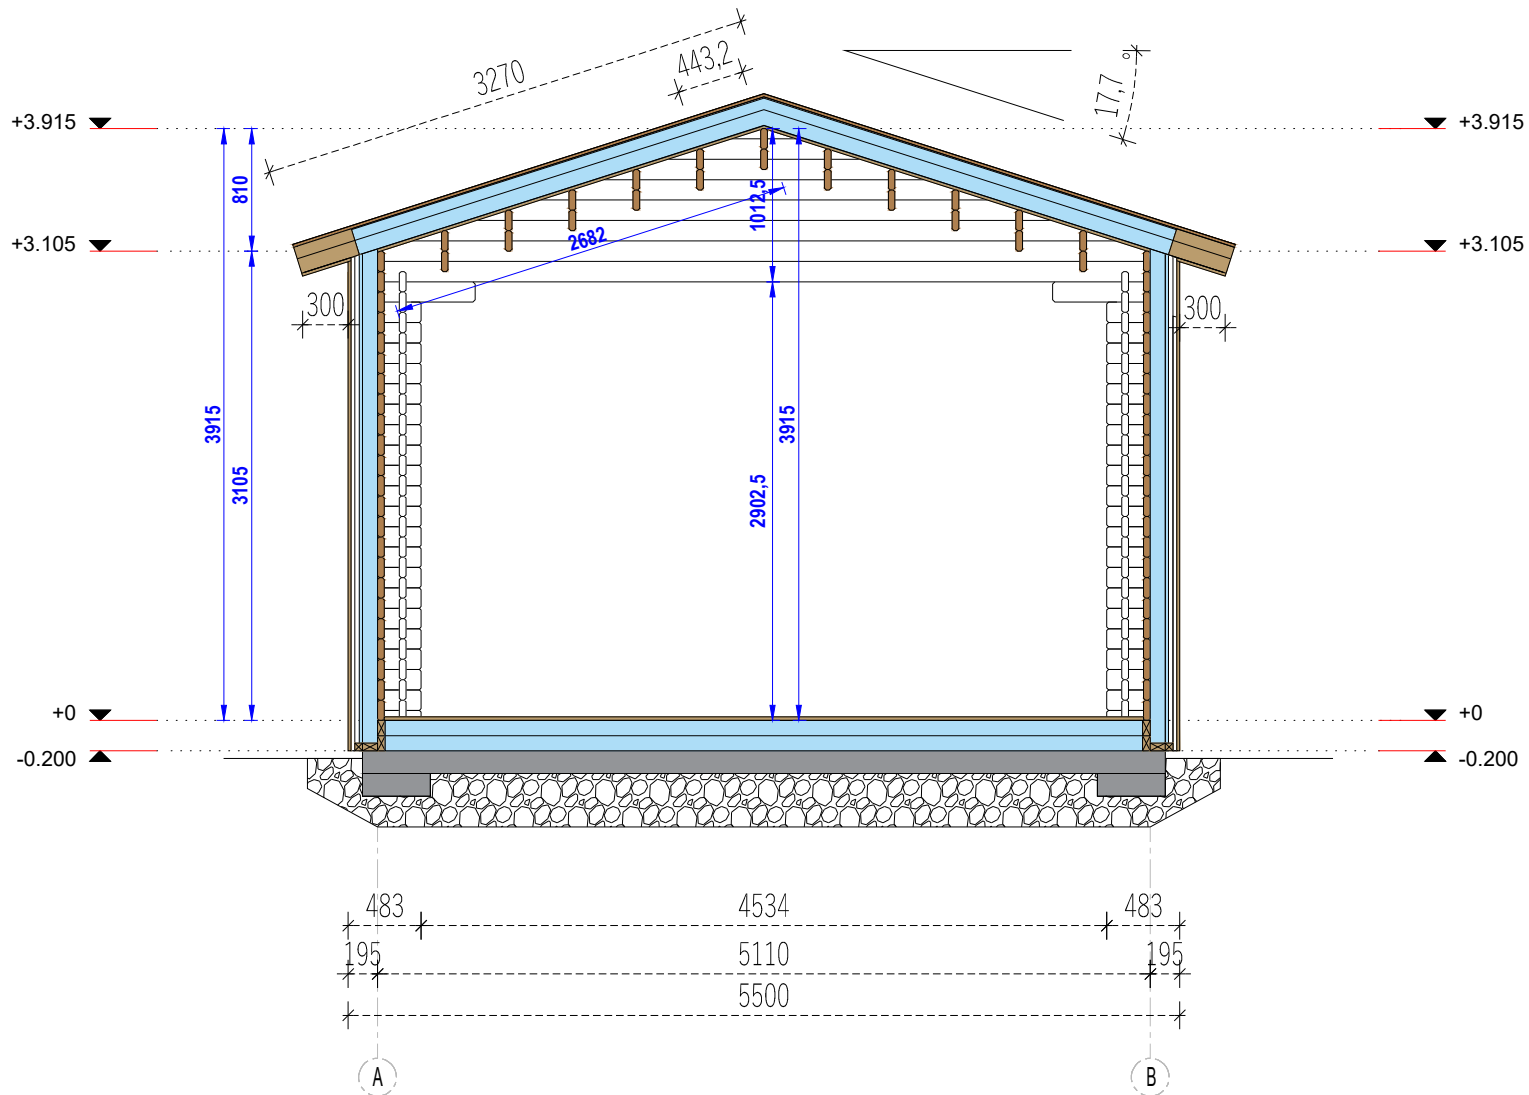

|             |                        |      |  |                |          |                |             |      |   |                    |           |
|-------------|------------------------|------|--|----------------|----------|----------------|-------------|------|---|--------------------|-----------|
| Project Nr. | HIGH HOUSE, GARDEN POD |      |  | Interior area  | 42.70 m² | Wall thickness |             | 44+C | M.L.   | Paper size / scale | A4 / 1:50 |
| 185381      | PROPOSED               |      |  | Buil - up area | 46.80 m² | Built height   | min         | 3105 | <div>1 cm - 0.50 meter</div> <div><div>01.00 m2.00 m3.00 m</div><div><div></div><div></div><div></div></div><div>2 cm4 cm6 cm</div></div> |                    |           |
| 2025-11-26  | Name                   | Date |  | Roof angle     | 17.7 °   |                | max         | 3915 |   |                    |           |
|             |                        |      |  | Roof area      | 62.80m²  |                | F44/W90/R63 |      |   |                    |           |
|             |                        |      |  | Description    |          | SECTION        | A-A         |      |   |                    |           |