


Location Plan

Site Address: High House, Lower Chicksgrove, Tisbury, SP3 6NB

Date Produced: 05-Dec-2025

Scale: 1:1250 @A3

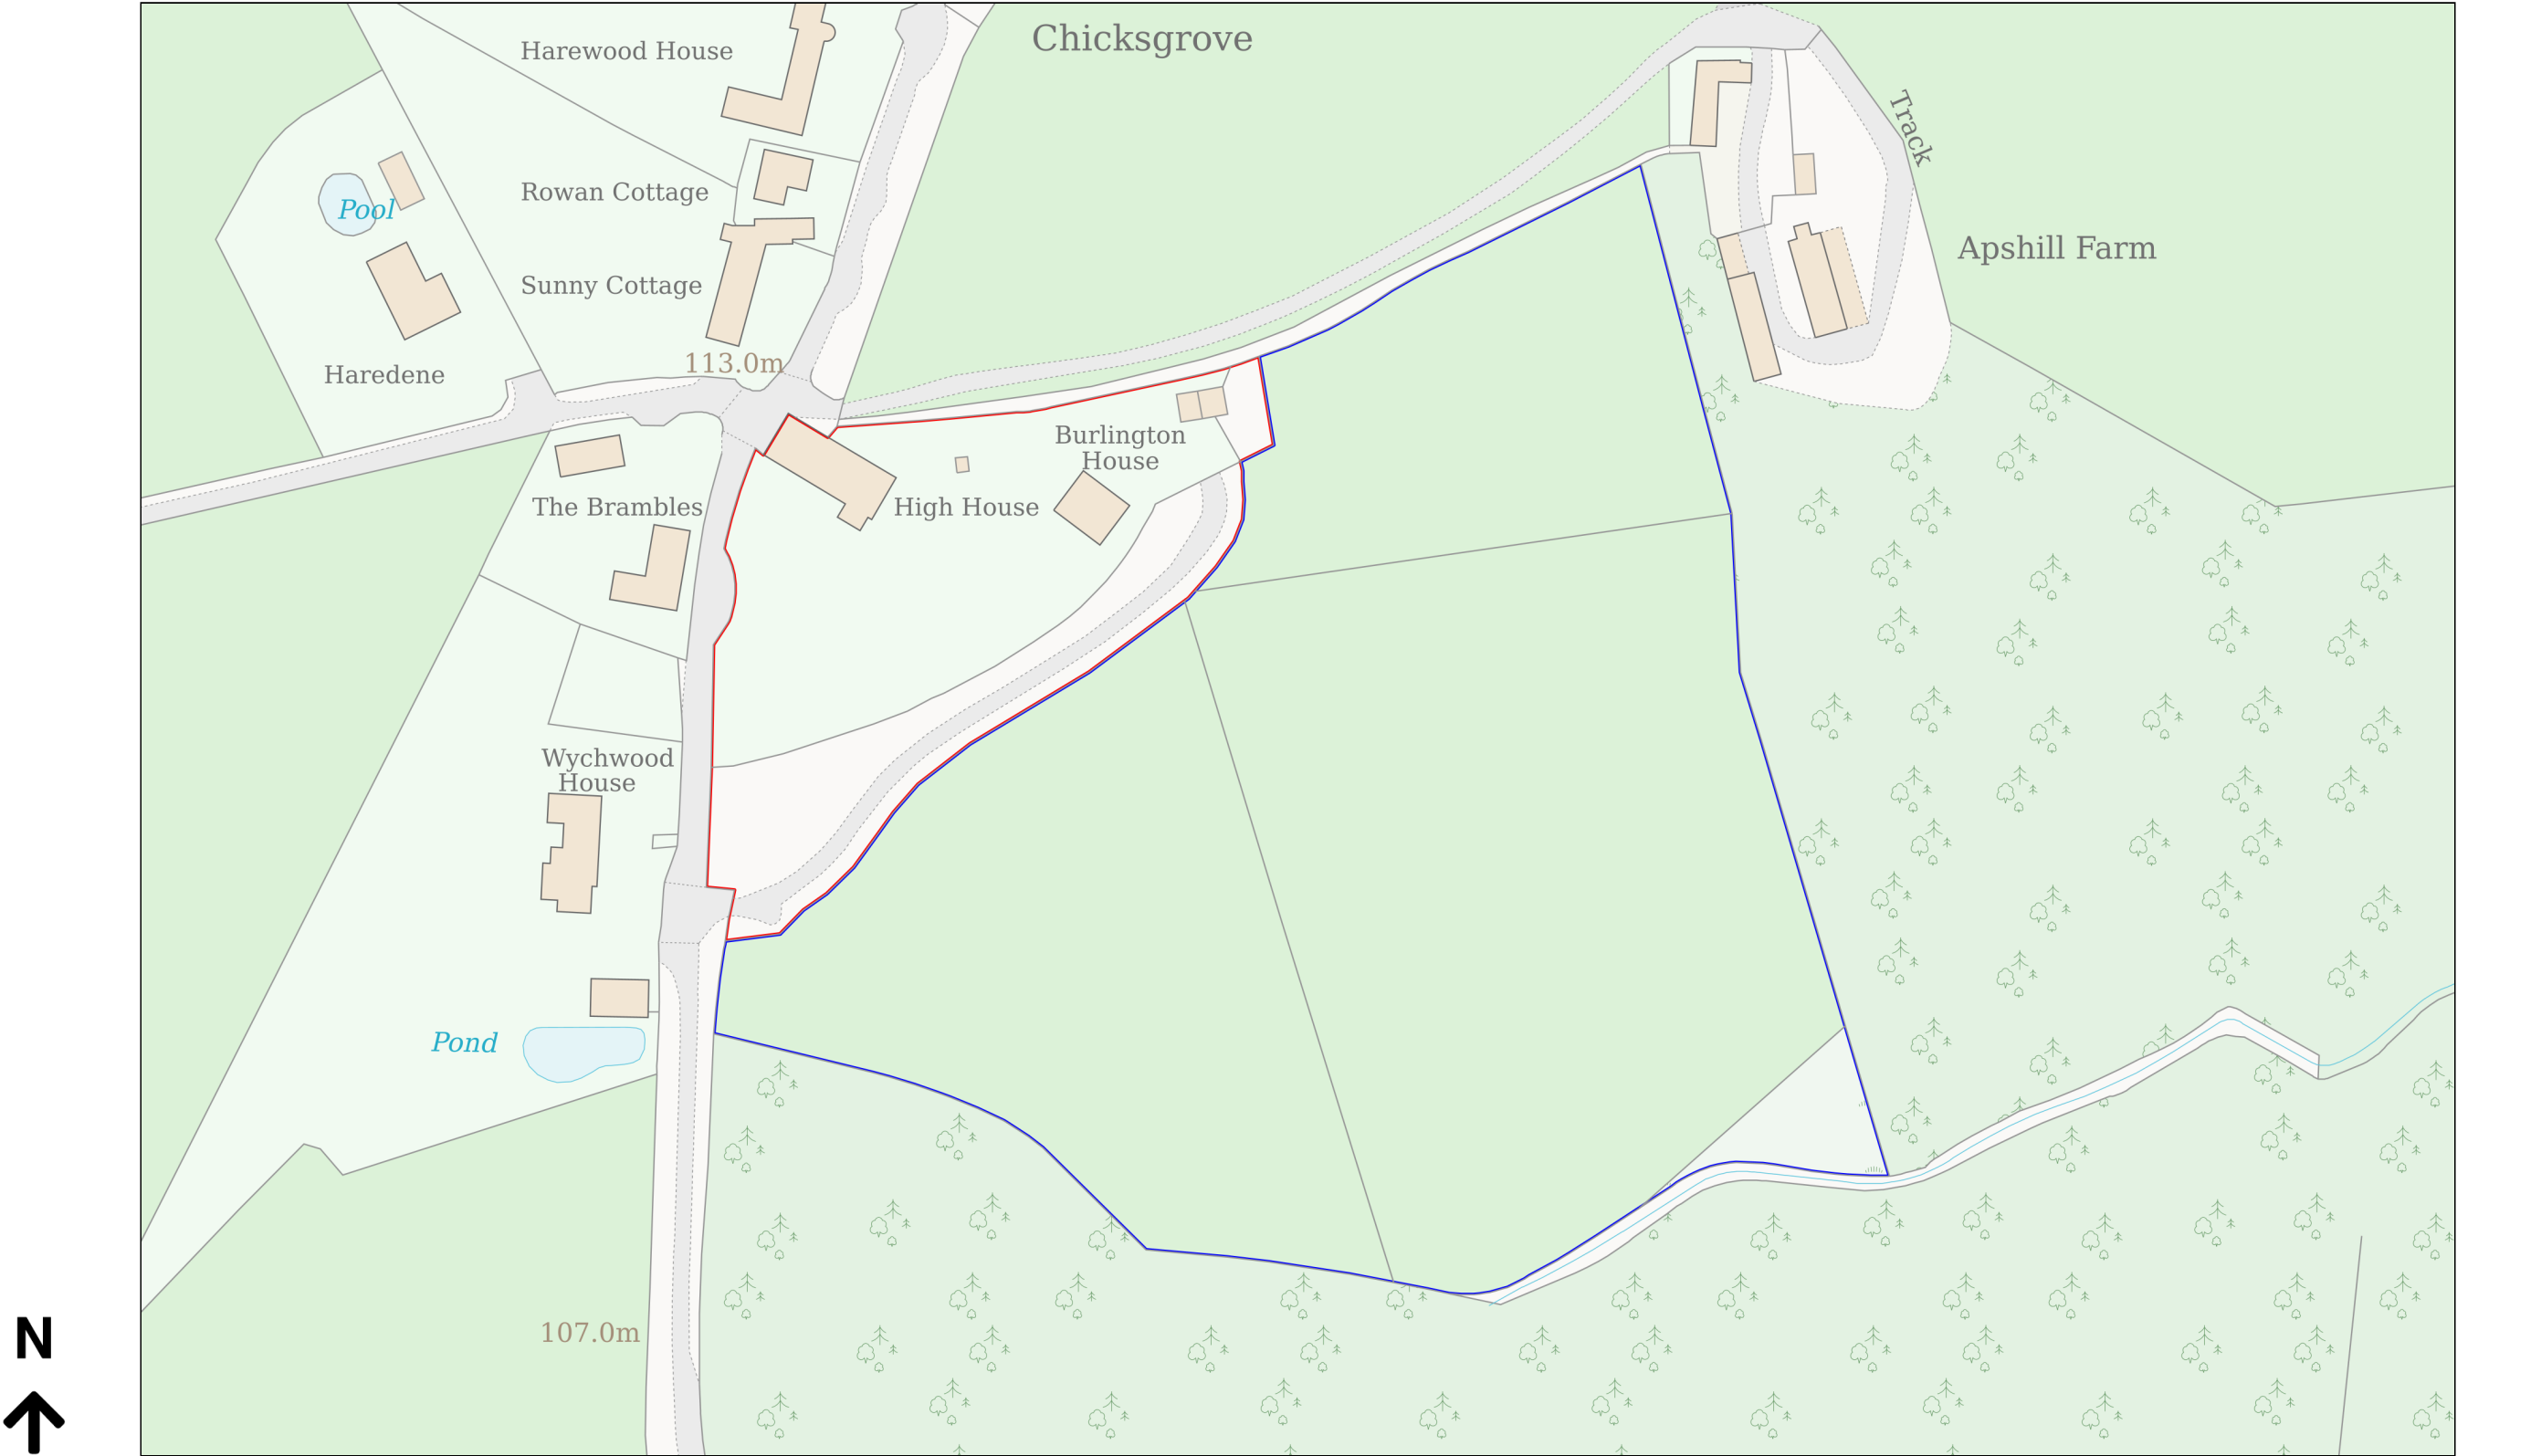

Planning Portal Reference: PP-14462545v2