


Scale 1:10 @ A3
44+C,H, BRF
F200/W120/R175

HORIZONTAL WOOD SIDING, UYK 21X145MM,
VERTICAL BATTENS 50X25,
VENTILATED CAVITY BETWEEN JOISTS 25MM,
BREATHER MEMBRANE,
BUILT-UP WALL 50X25MM,
BUILT-UP WALL 50X100MM,
ISOLATION PIR, $\Lambda=0.022W/(M/K)$, 120MM,
WALLBOARD 44x135MM,

TONGUE AND GROOVE FLOORBOARDS 18/20MM,
BUILT-UP FLOORING, 50X100MM,
ISOLATION PIR 100MM,
BUILT-UP FLOORING, 50X100MM,
ISOLATION PIR, $\Lambda=0.022W/(M/K)$, 100MM,
WATERPROOF MEMBRANE,
CONCRETE,
HARDCORE.

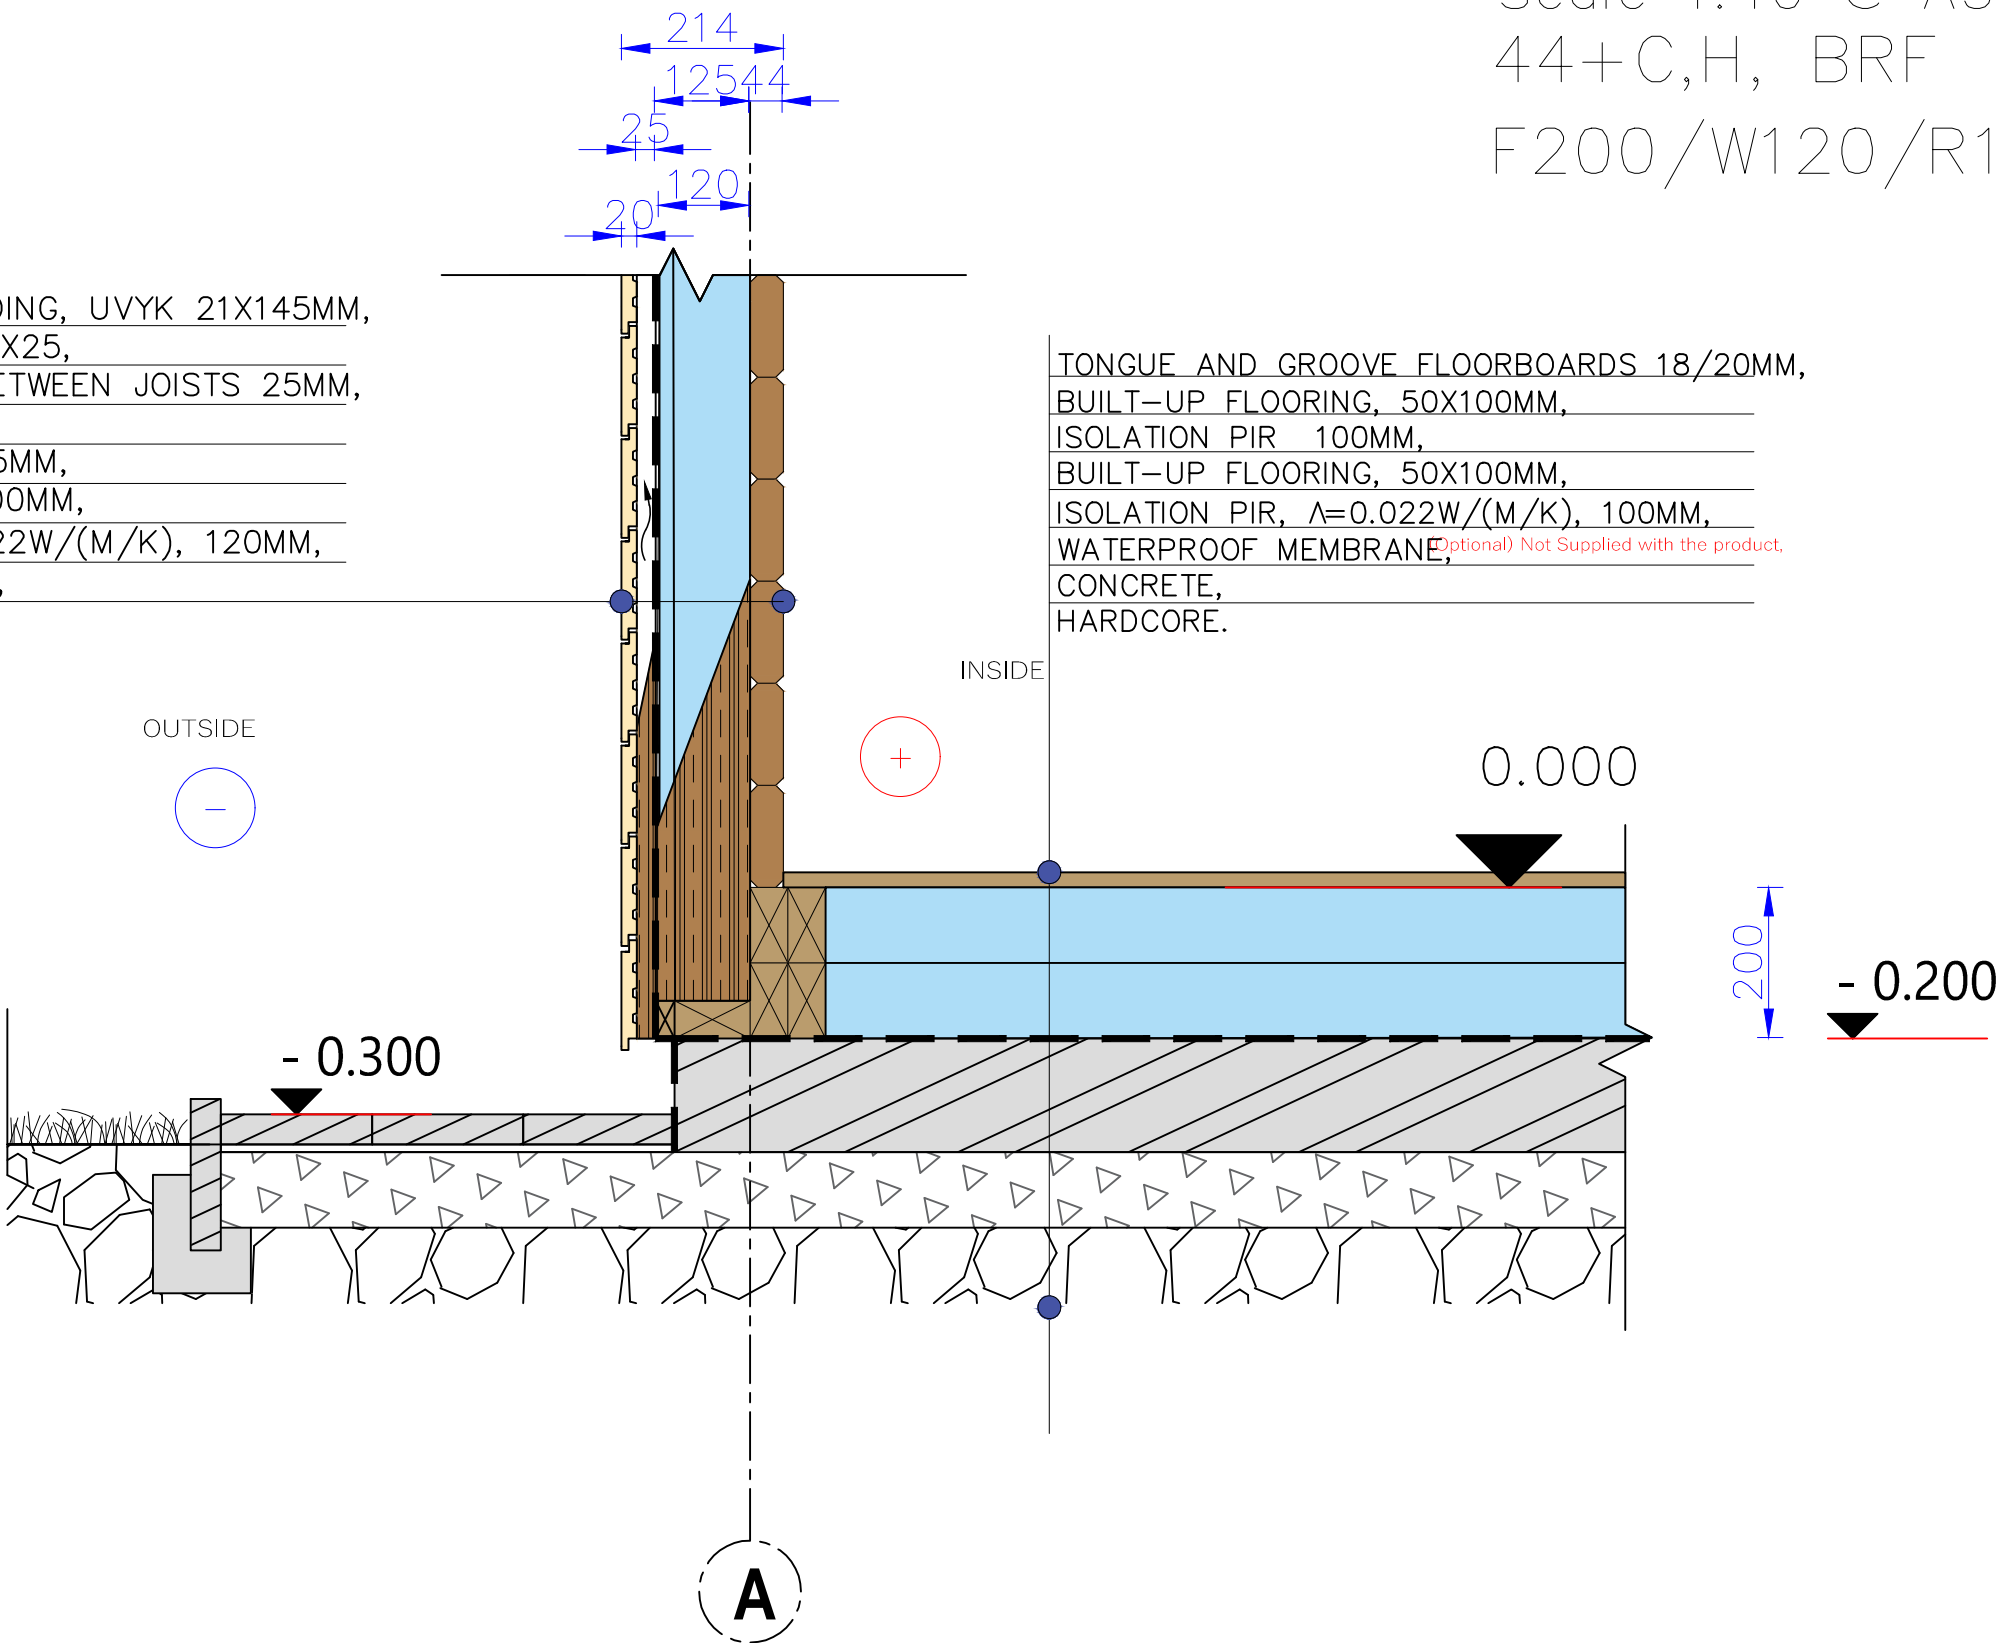

	Projekt Nr.	HIGH HOUSE, GARDEN POD			Nutzfläche		Wandstärke			-	Papierformat / Maßstab	A3 / 1:10
	-	PROPOSED			Bebäute fläche		Gebäudehöhe	min		1 cm - 0.50 meter 01.00 m2.00 m3.00 m 2 cm4 cm6 cm		
	-	Name	Datum	Unterschrift	Dachneigung			max				
	Bauherr				Dachfläche			▲	-			
	Entwurfsverfasser				Bezeichnung		DETAIL NR. 1					