


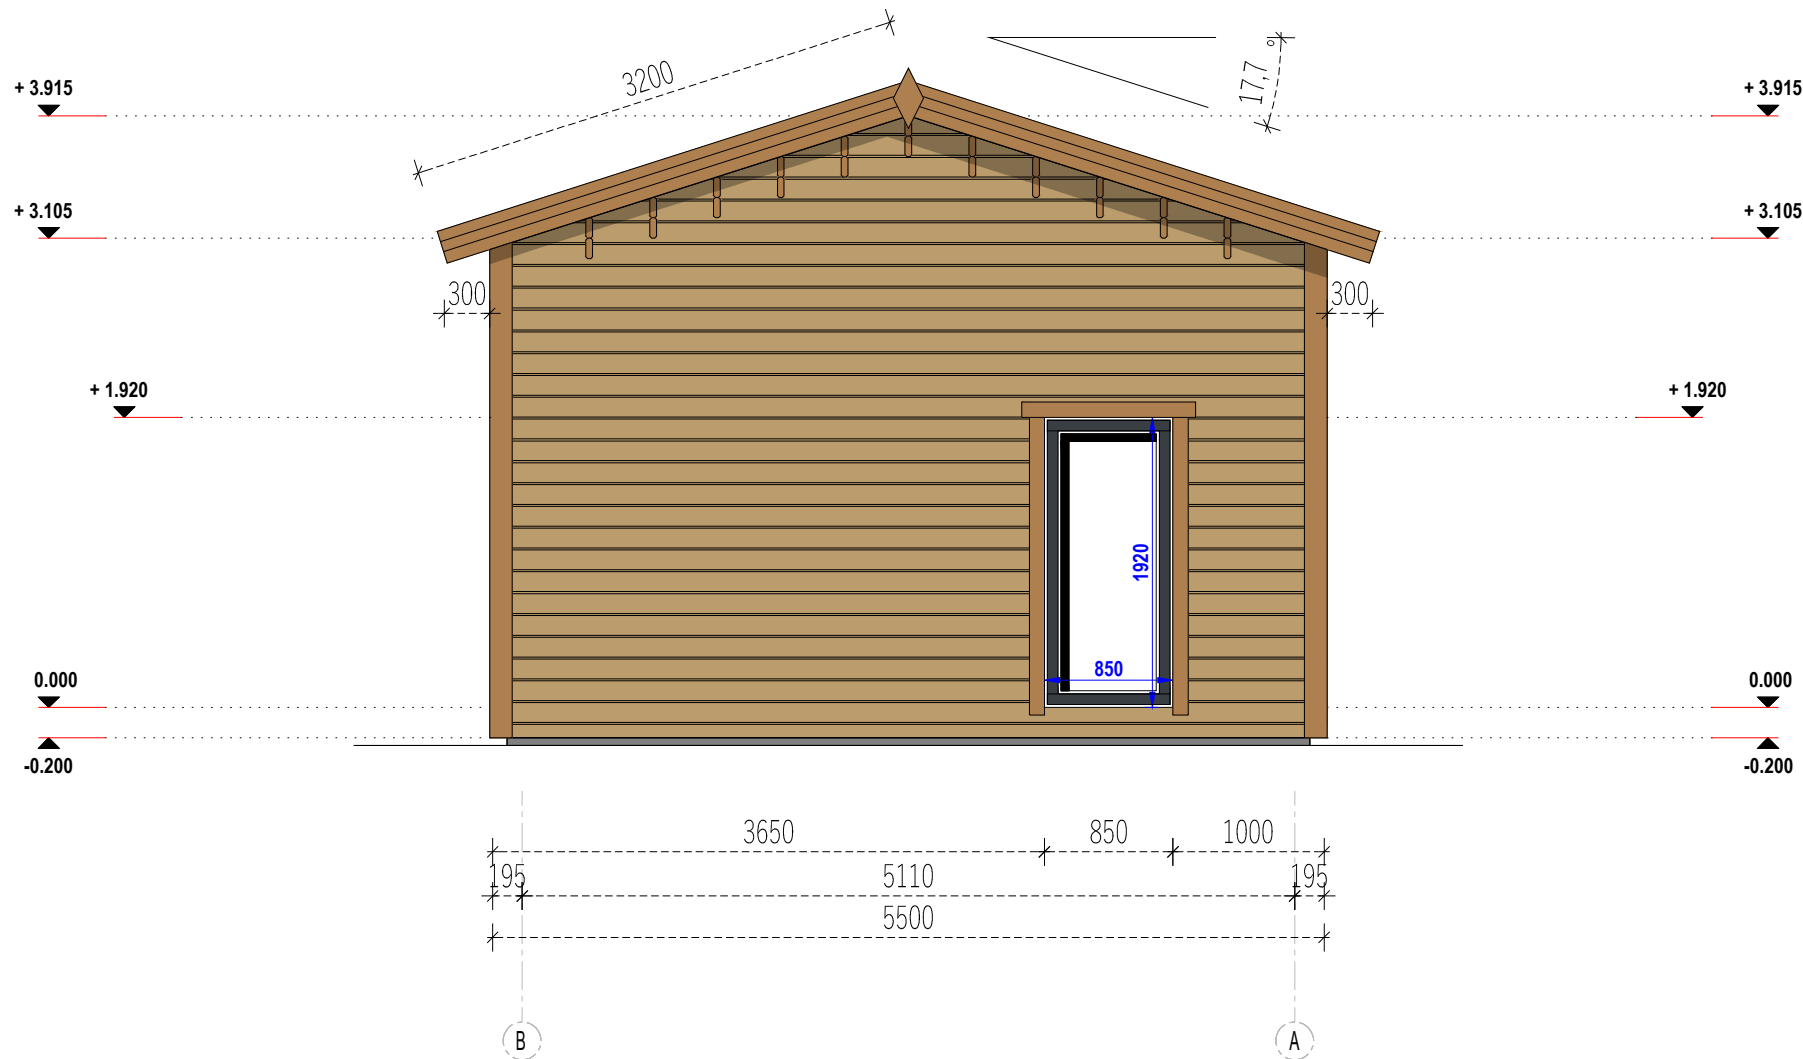

Project Nr.	HIGH HOUSE, GARDEN POD			Interior area	42.70 m ²	Wall thickness	44+C
185381	PROPOSED			Buil - up area	46.80 m ²	Built height	min 3105
2025-11-26	Name	Date		Roof angle	17.7 °		max 3915
				Roof area	62.80m ²		F44/W90/R63
				Description	WEST	FACADE	B-A

