


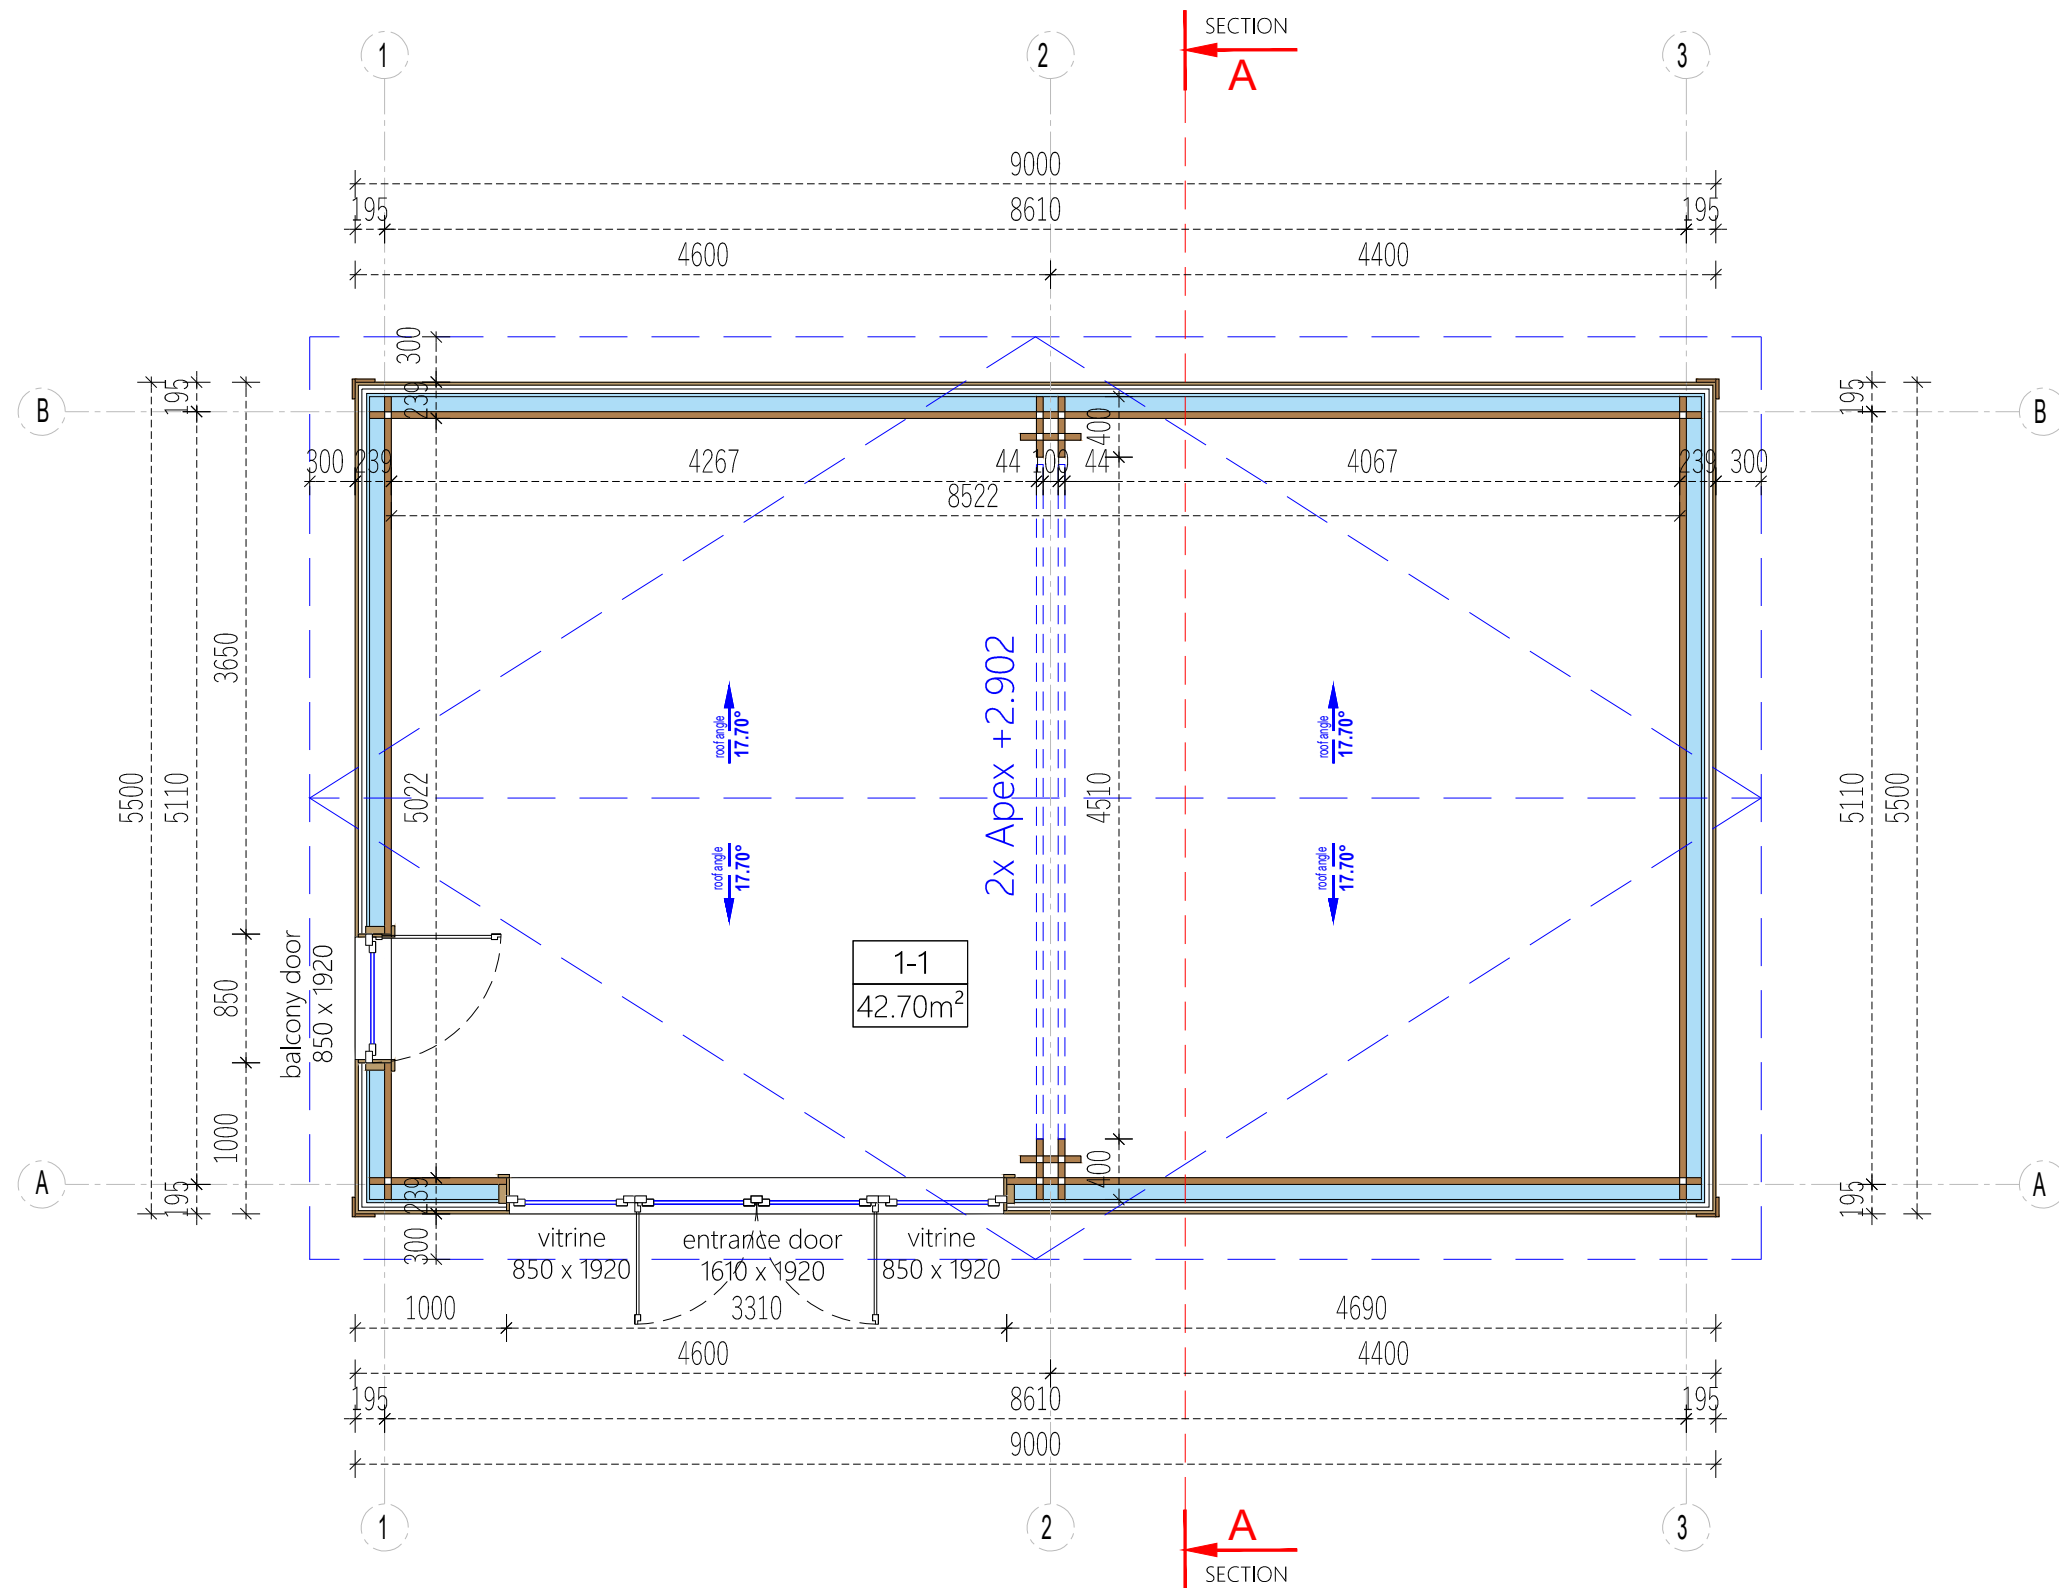

Project Nr.		HIGH HOUSE, GARDEN POD			Interior area	42.70 m ²	Wall thickness	44+C
185381		PROPOSED			Buil - up area	46.80 m ²	Built height	min 3105
2025-11-26		Name	Date		Roof angle	17.7 °		max 3915
					Roof area	62.80m ²		F44/W90/R63
					Description		FLOOR PLAN	

M.L. Paper size / scale A3 / 1:50

1 cm - 0.50 meter

01.00 m2.00 m3.00 m4.00 m

2 cm4 cm6 cm8 cm