


FLATS, ELM TREE, 1 LONG STREET, DEVIZES.


NORTH ELEVATION

1:50

AS SHOWN ON SITE PLAN.

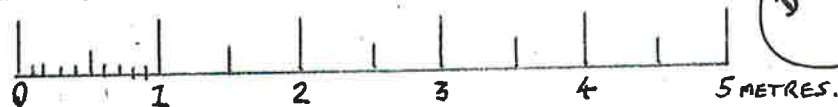

DRAWING
3.

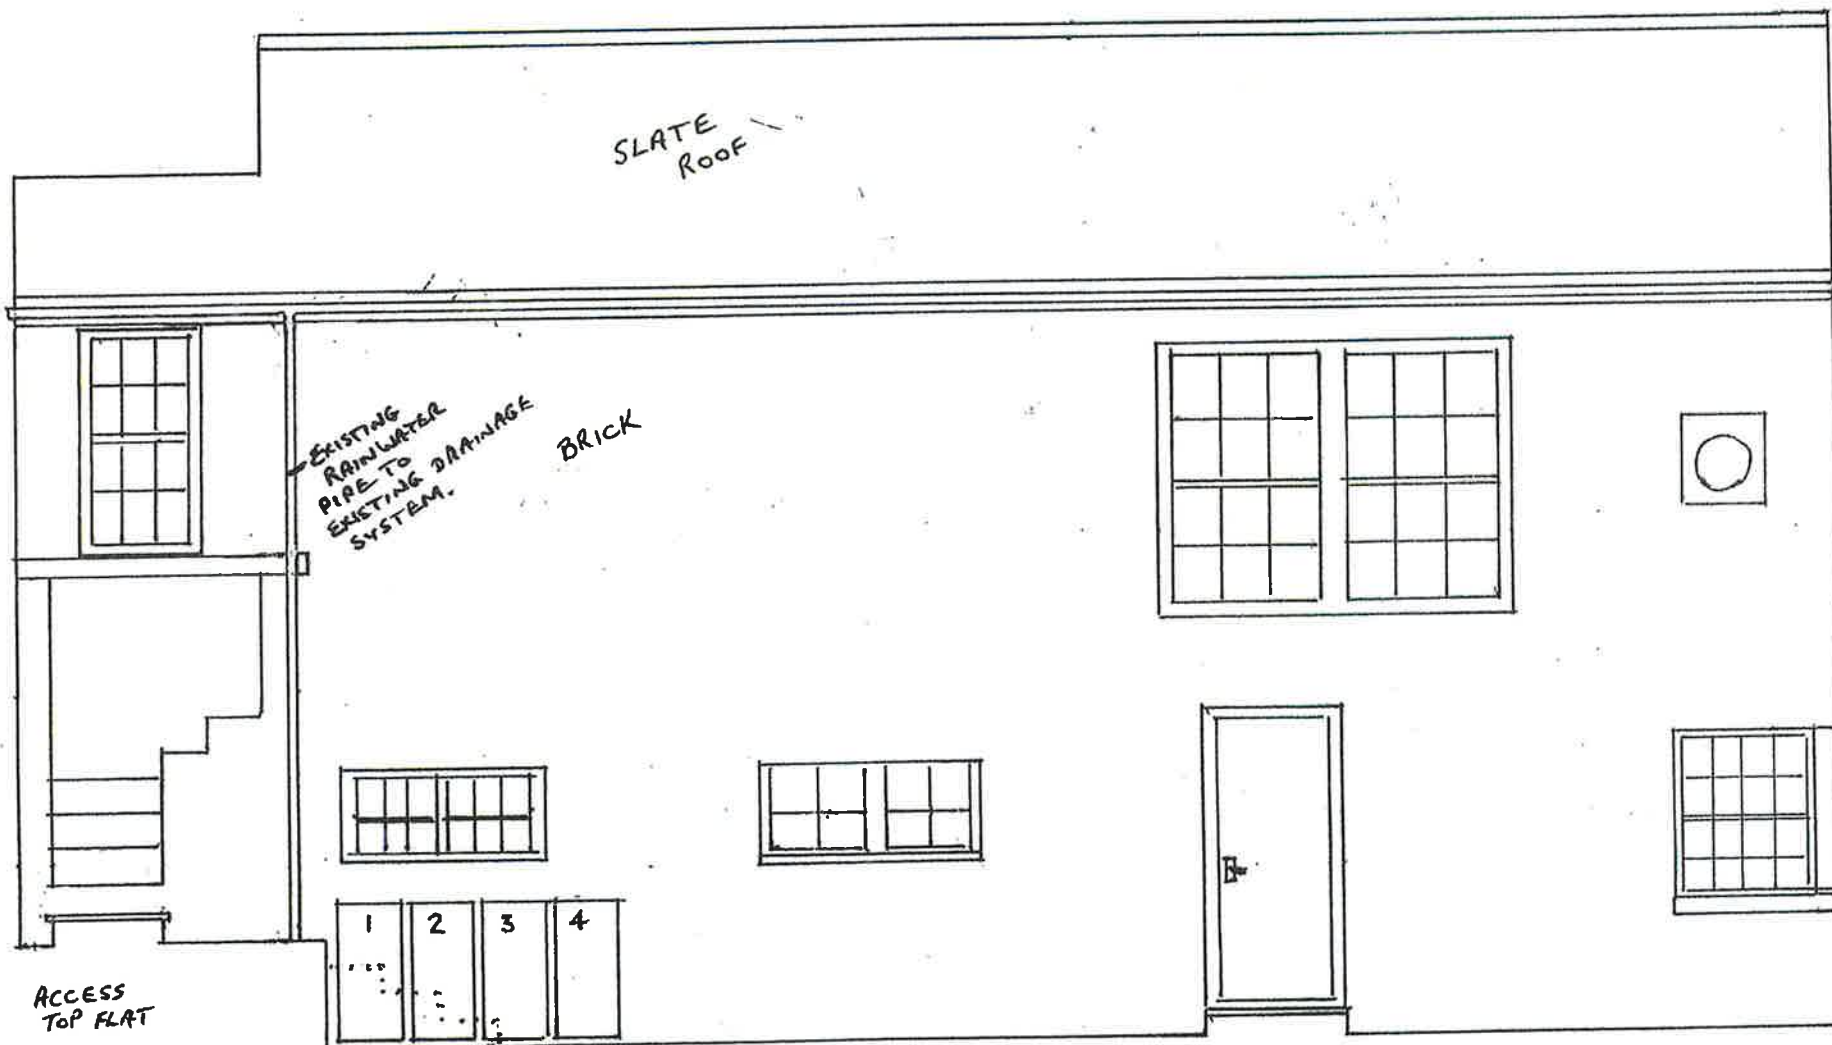

4 WHEELIE
BINS (2 PER FLAT).