


SITE PLAN 1:100
ELM TREE, 1 LONG STREET, DEVIZES.

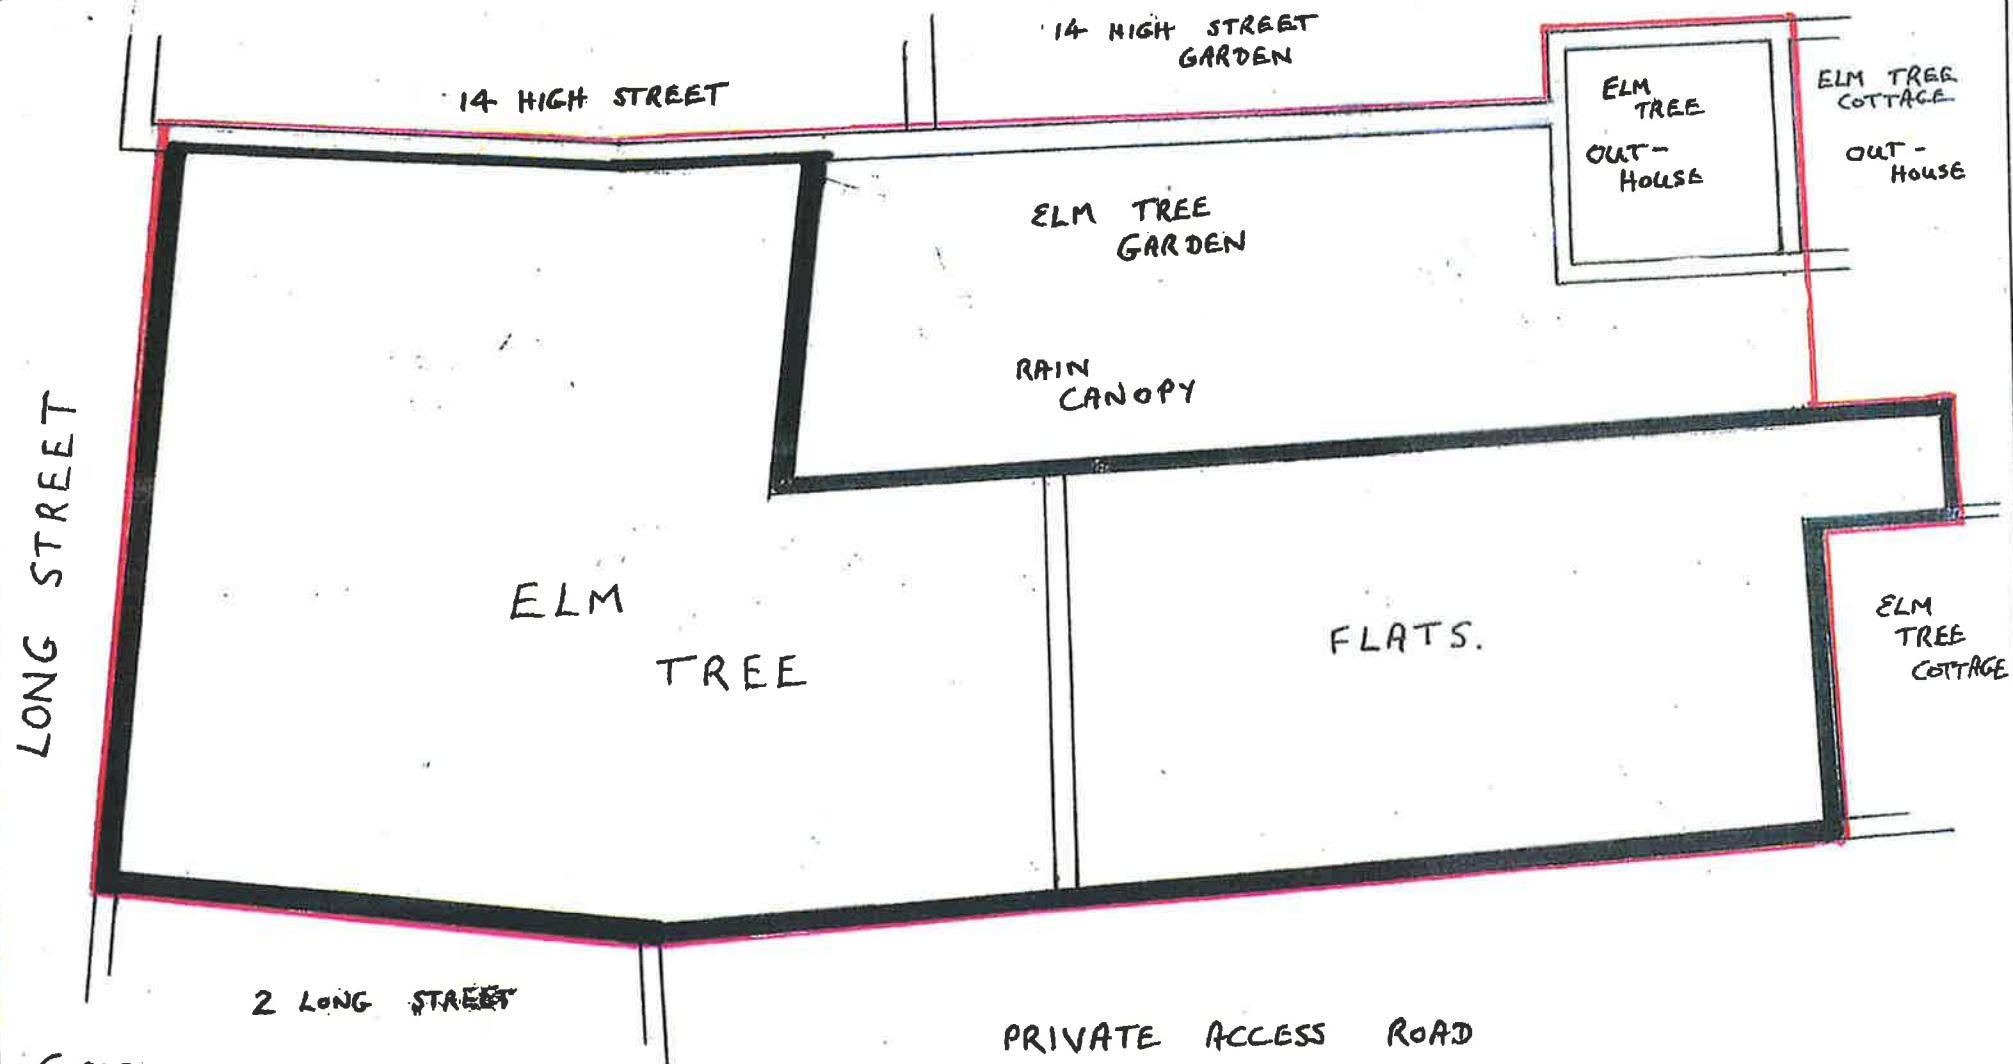

DRAWING 2.



SCALE:

