




PROPOSED EXTENSION & ALTERATIONS: HOLLY HOUSE, ASHES LANE, KINGTON LANGLEY, Nr. CHIPPENHAM, WILTS. SN15 5NP.

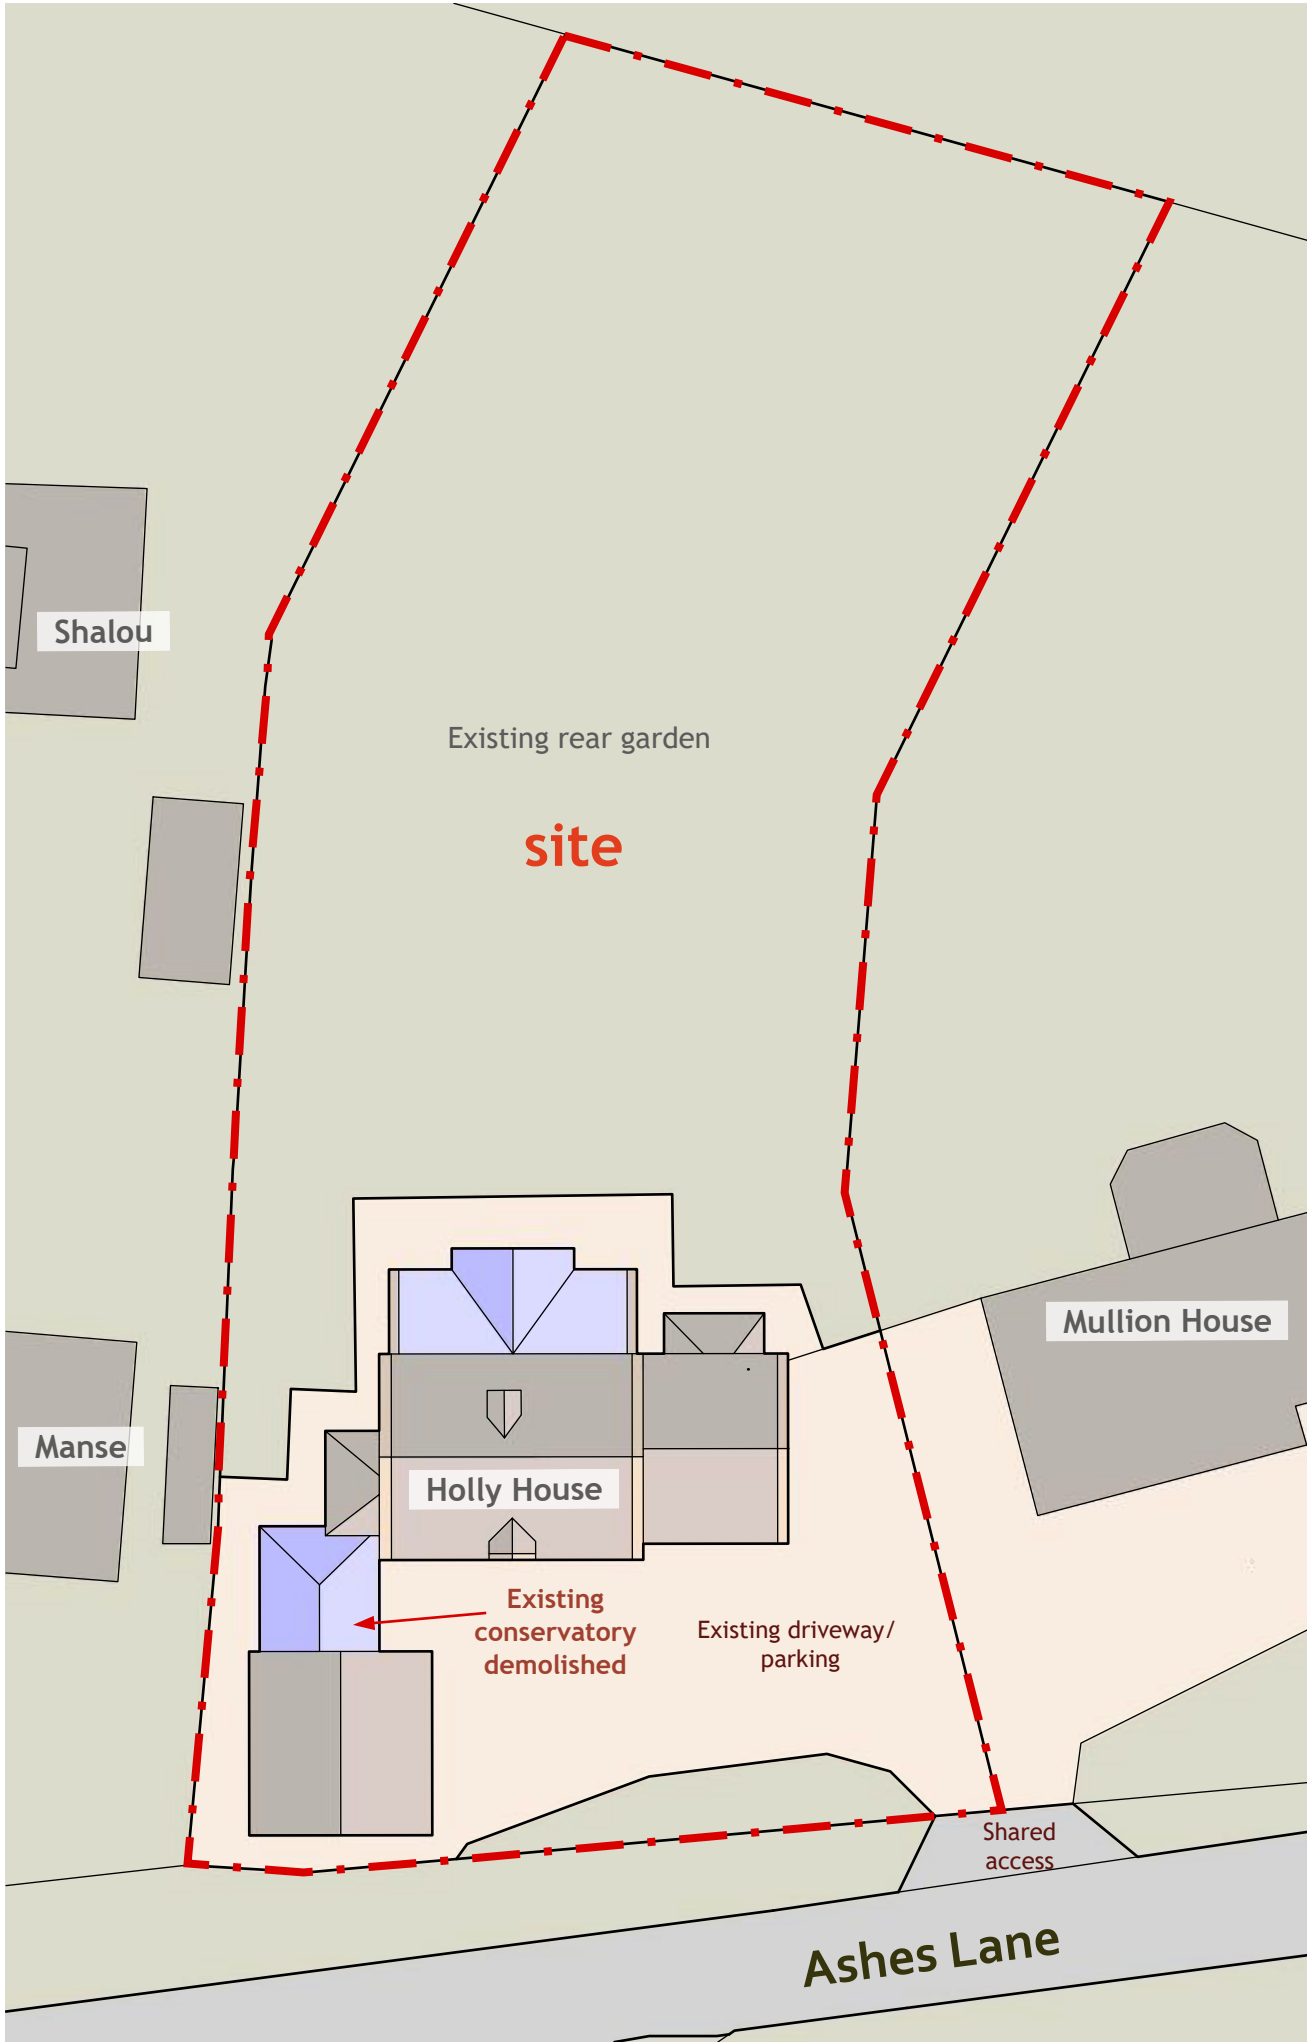



Existing Layout

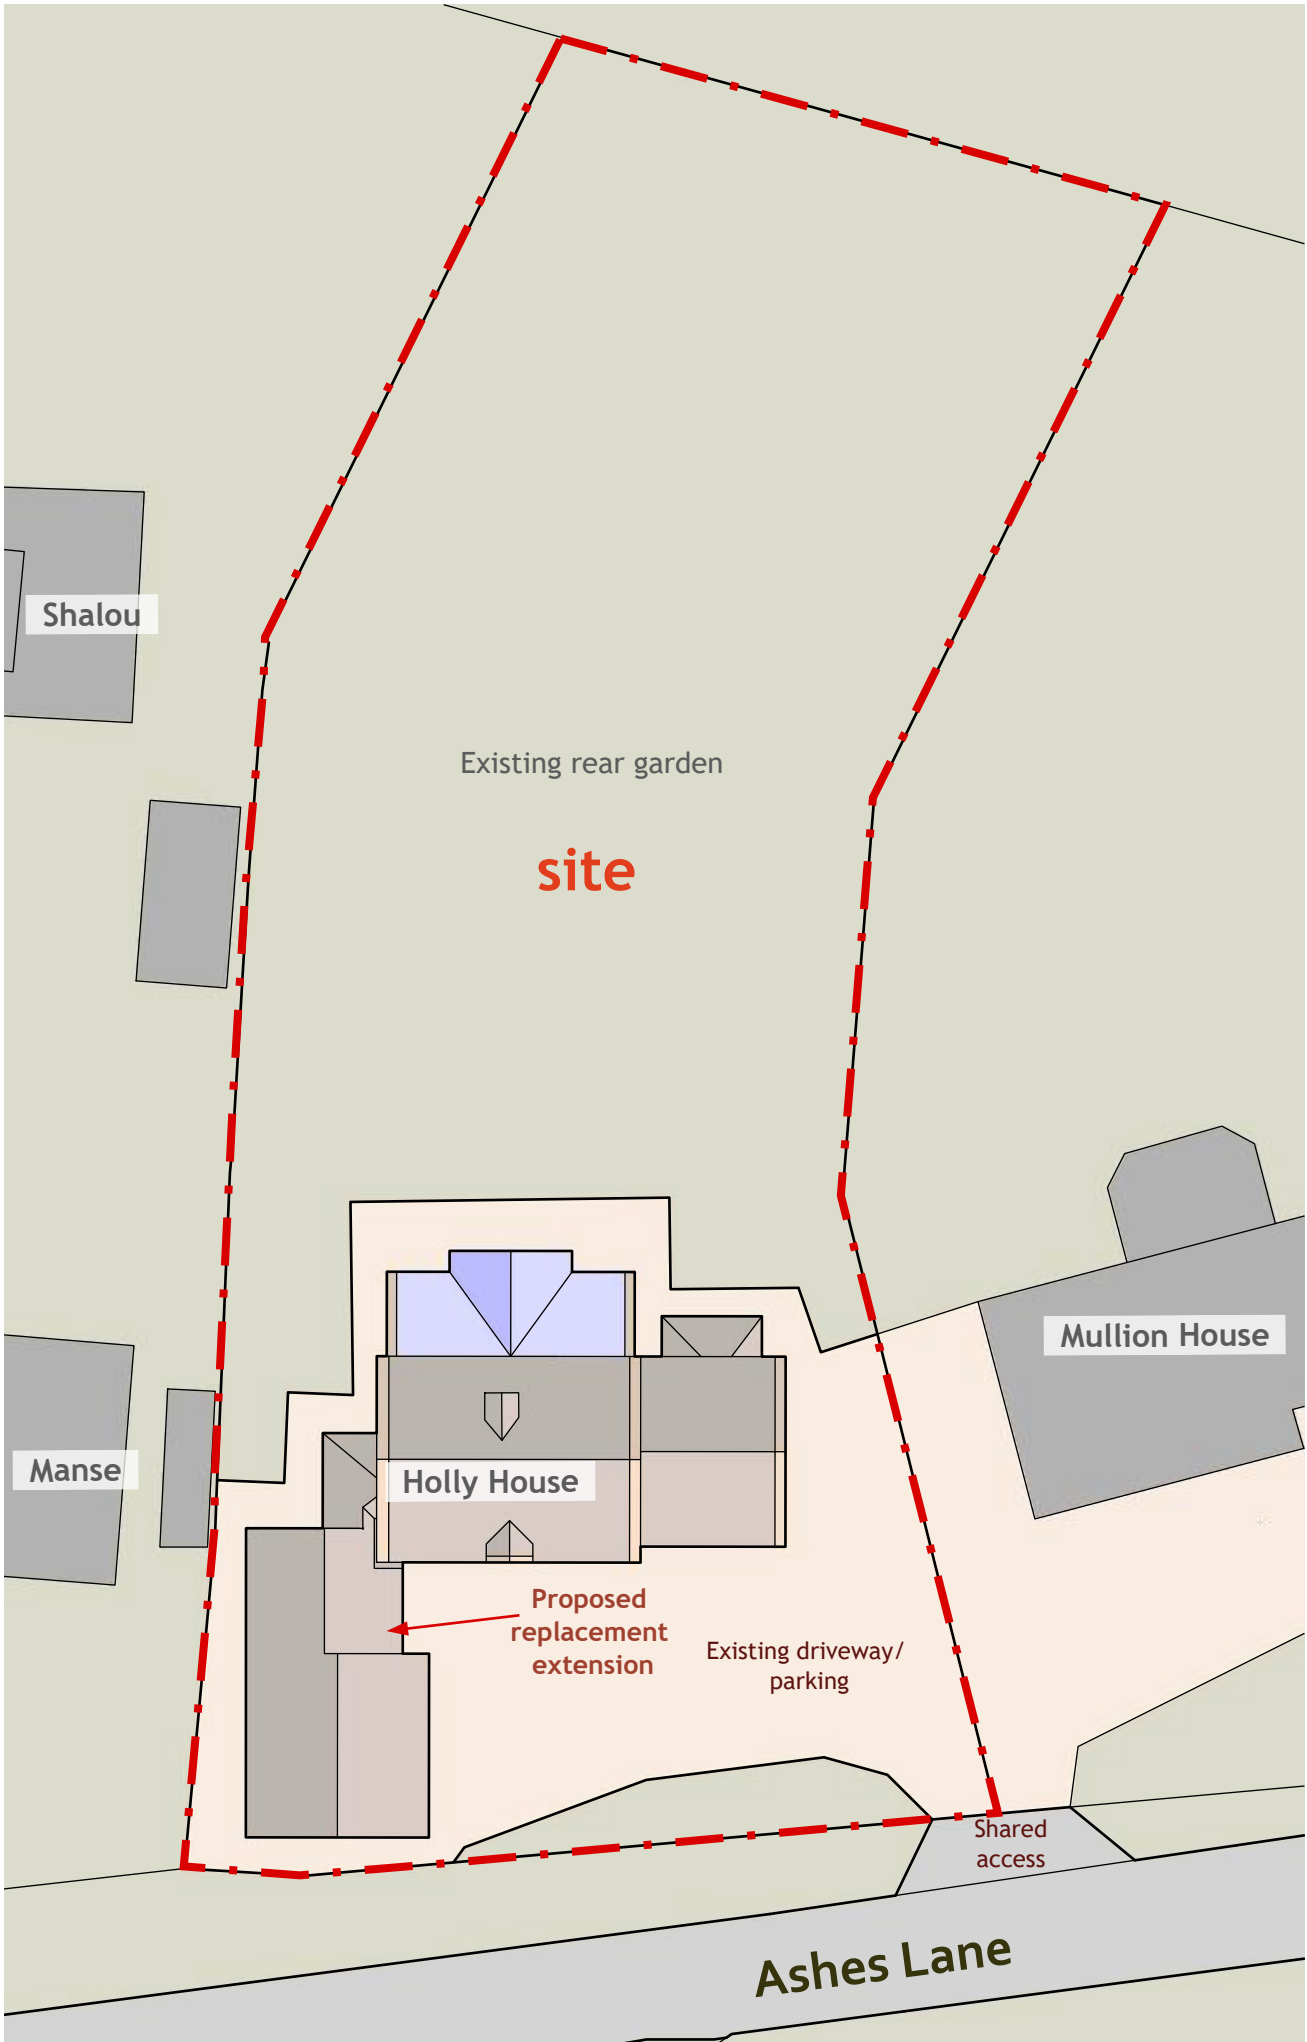


Proposed Layout

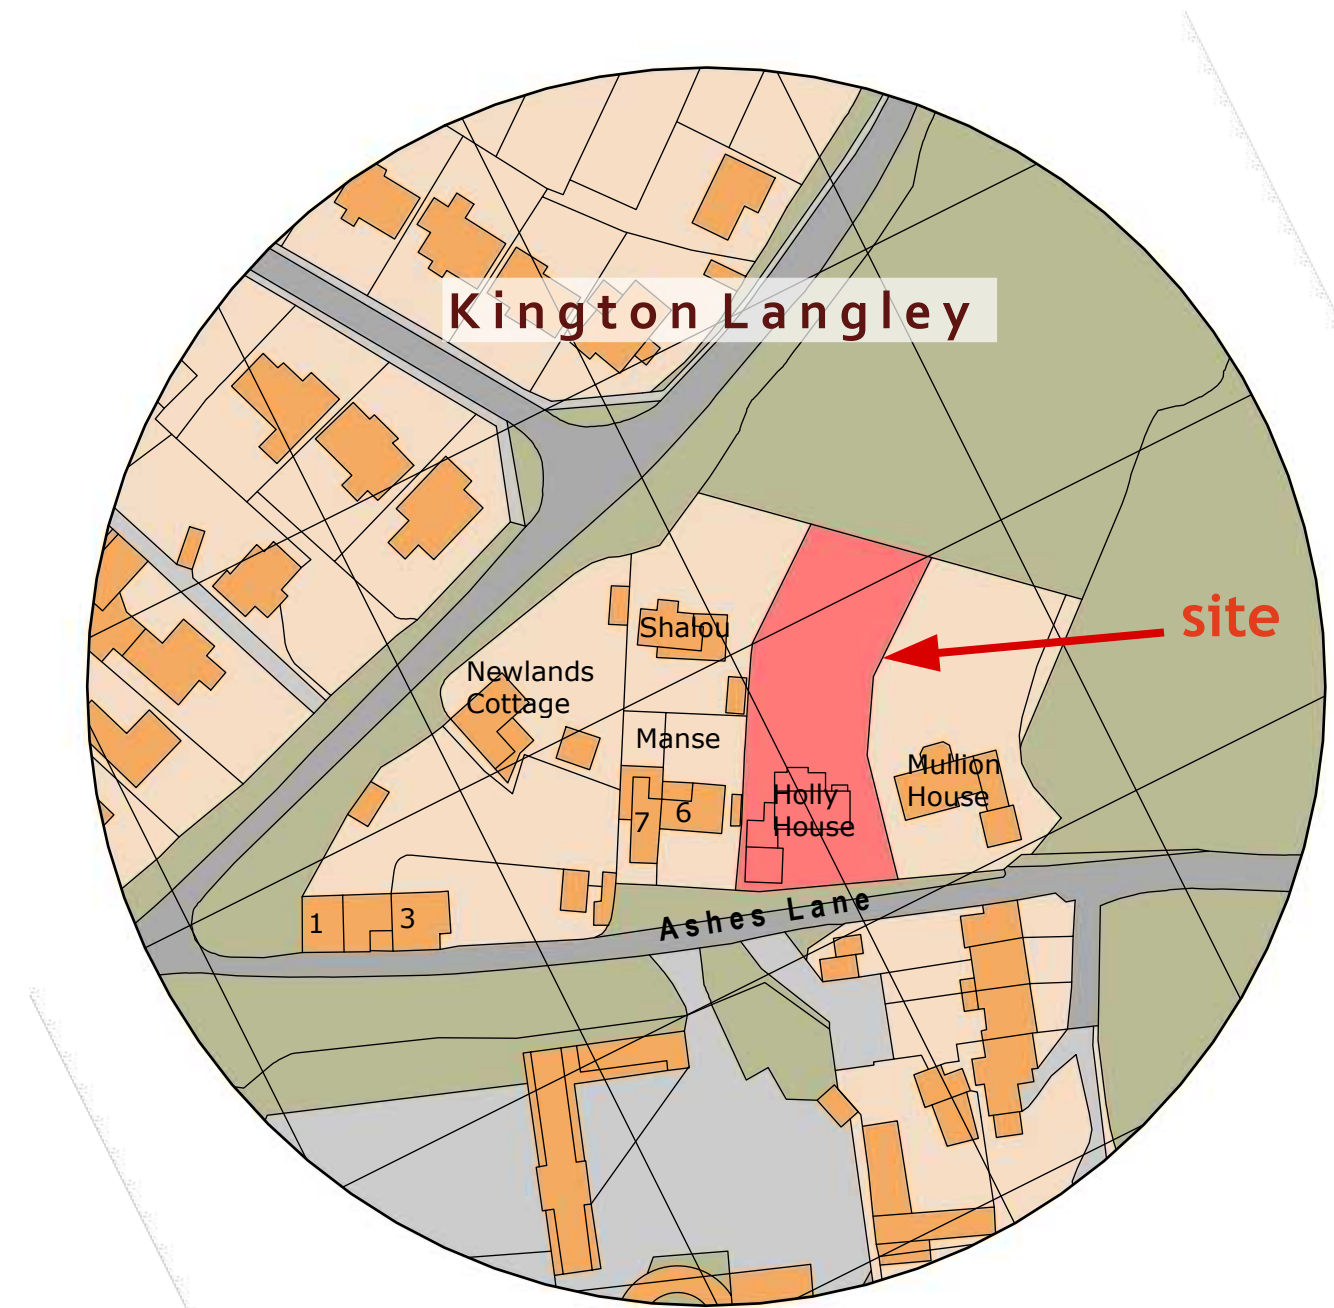

Location Plan 1 : 1 2 5 0

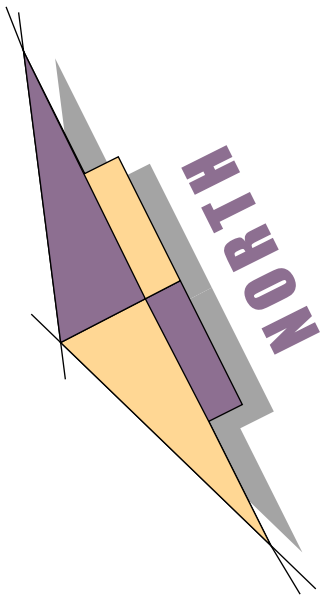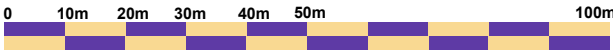

LOCATION AND BLOCK PLANS

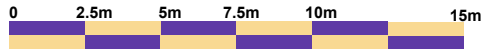

Scale Bar (A2 print out = 1 : 2 5 0 scale).

Block Plans 1 : 2 5 0

ROBERT MANNING
ARCHITECTURAL & PLANNING CONSULTANT
OFFICE 129, 8 THE BRIDGE, CHIPPENHAM, WILTS SN15 1EX
TEL: 01249 652218 mob: 07909228419 email: robmanning2000@hotmail.com

DRAWING No:- 404 / RJM/2025 / 3

DATE :- NOV 2025 REV:

SCALES :- BLOCK & LOCATION 1 : 2 5 0

PROJECT: PROPOSED ALTERATIONS TO LINK: HOLLY HOUSE, ASHES LANE, KINGTON LANGLEY, Nr CHIPPENHAM,

CHARLES MANNING, this drawing/design is COPYRIGHT and cannot be copied or used in anyway for the above project or similar ventures, by any means without the express permission of Charles Manning. Always use written measurements in preference to scaling, if in doubt ask report any discrepancies & always use the latest approved plans by Local Authority. Consult on any design changes to the project, so amendments can be made.