




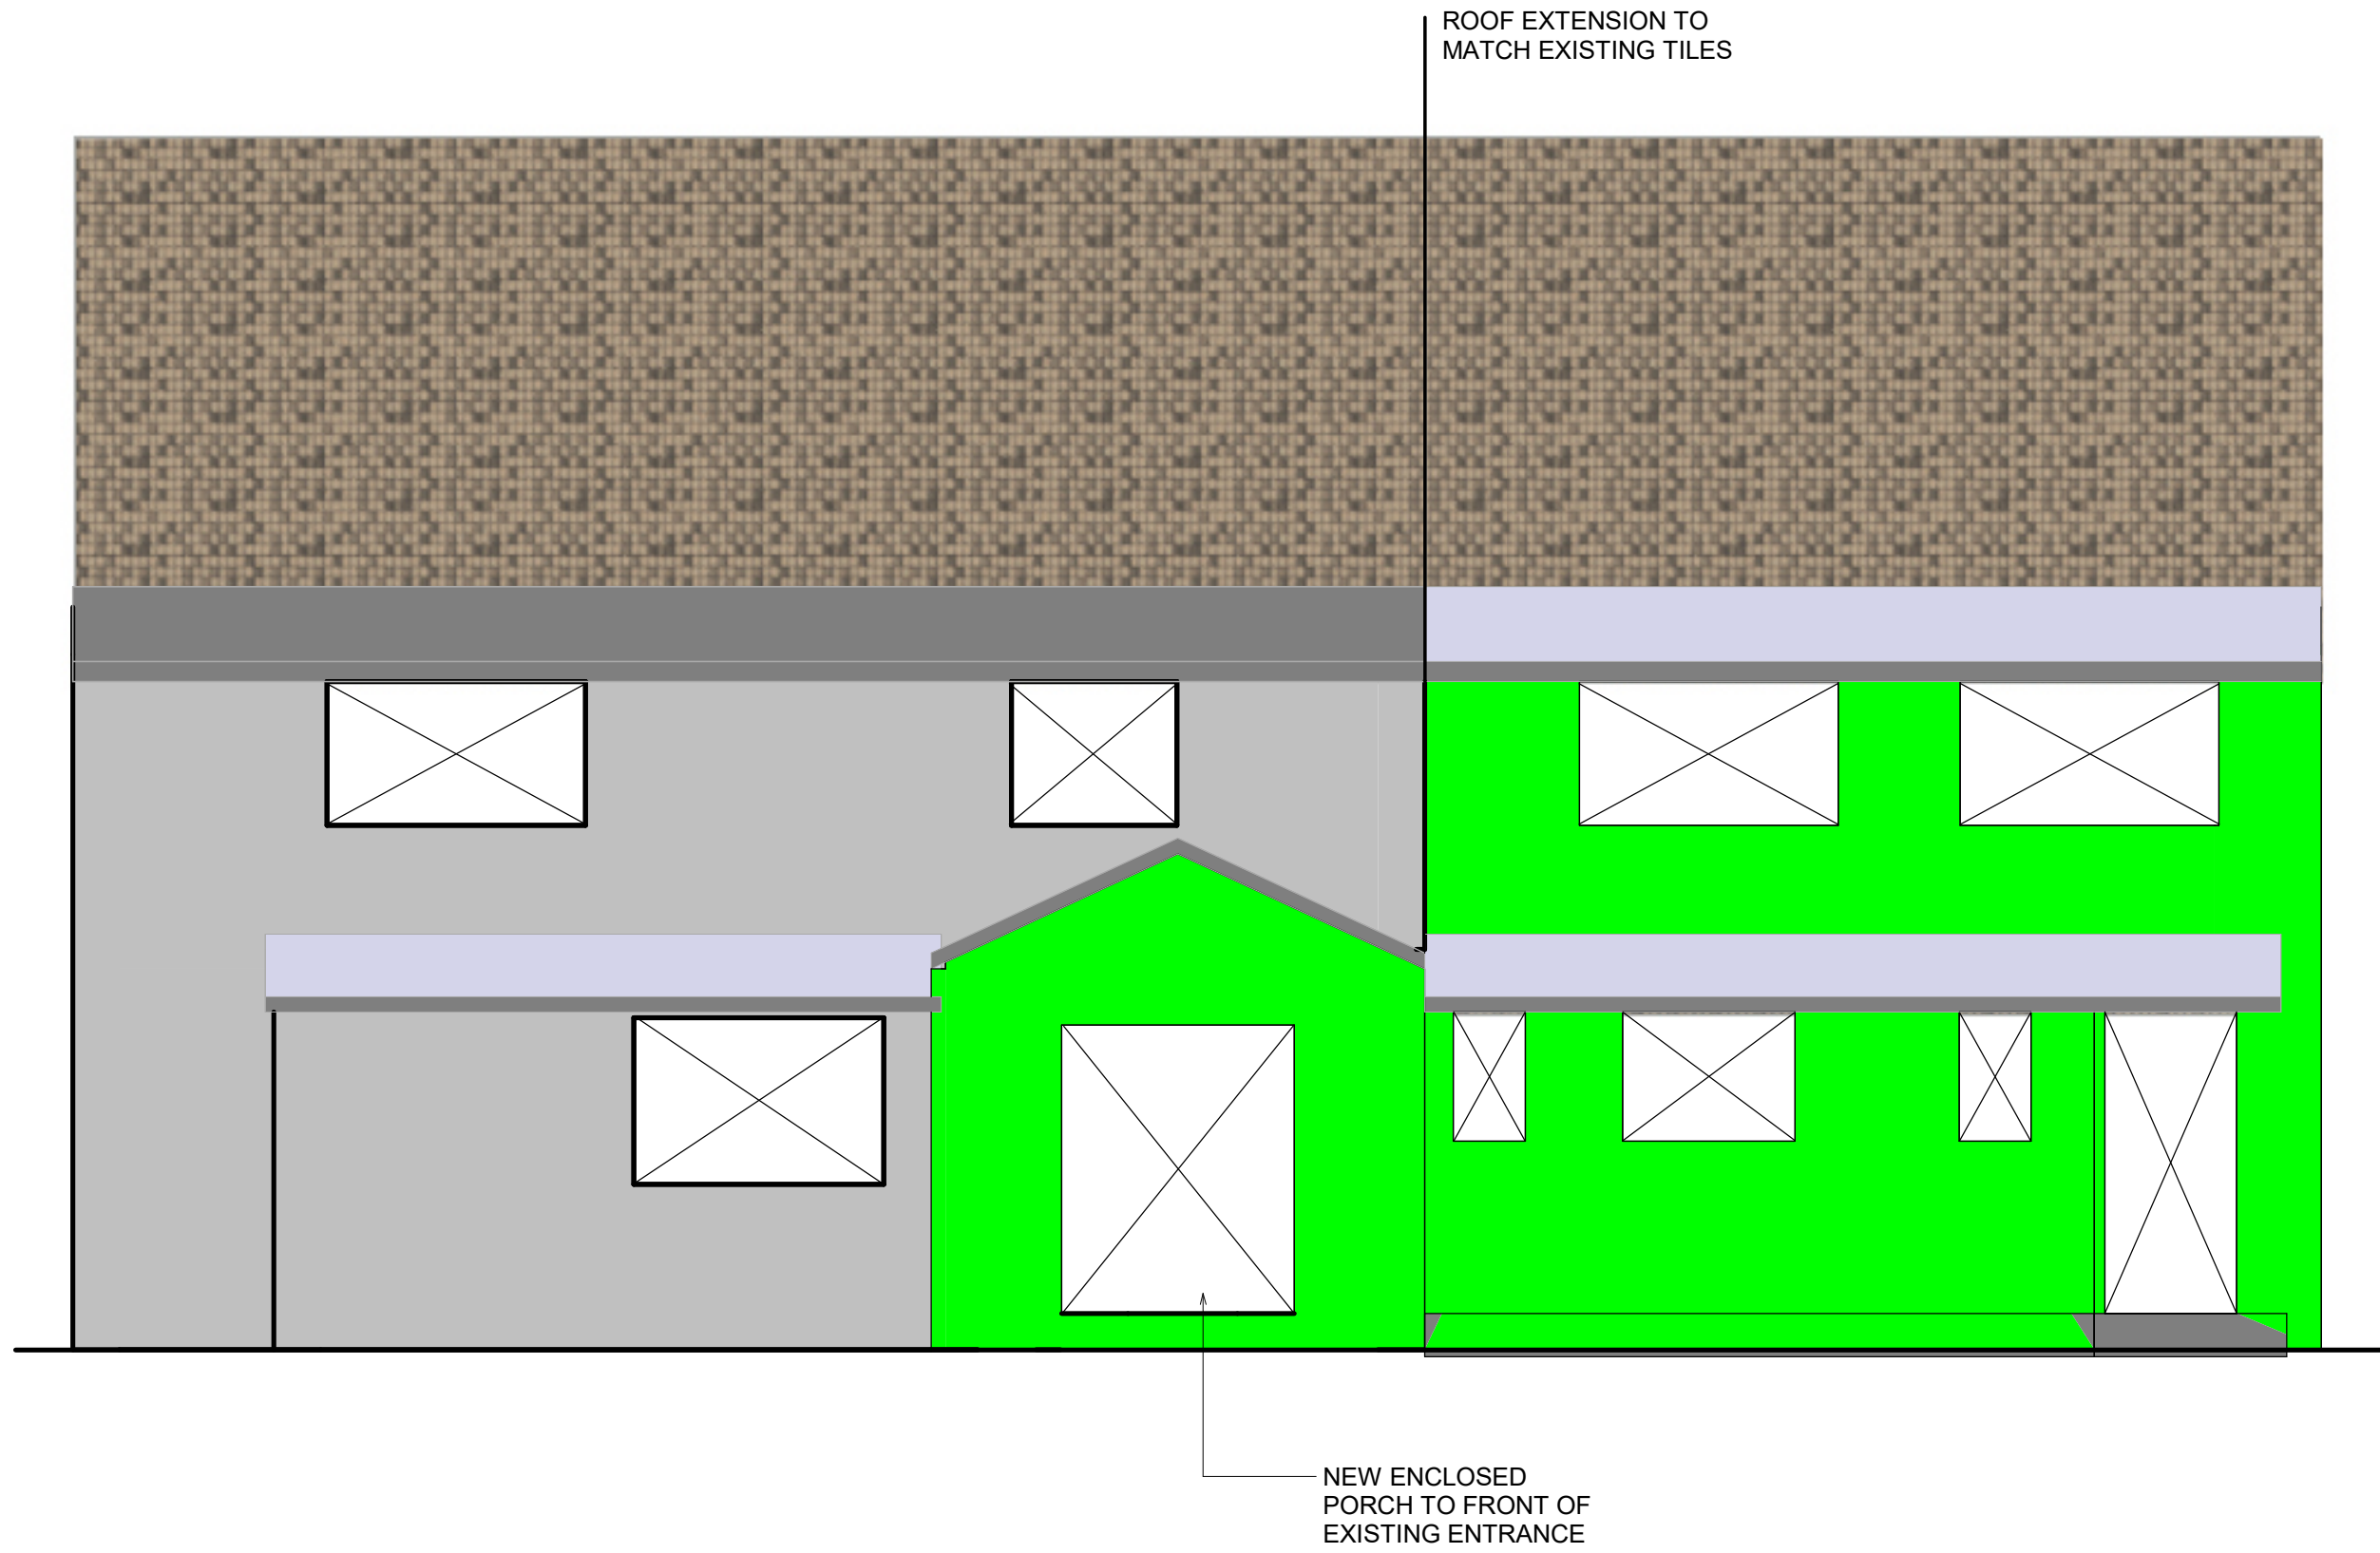


ELEVATION: 1
EL 01 NU
Scale:

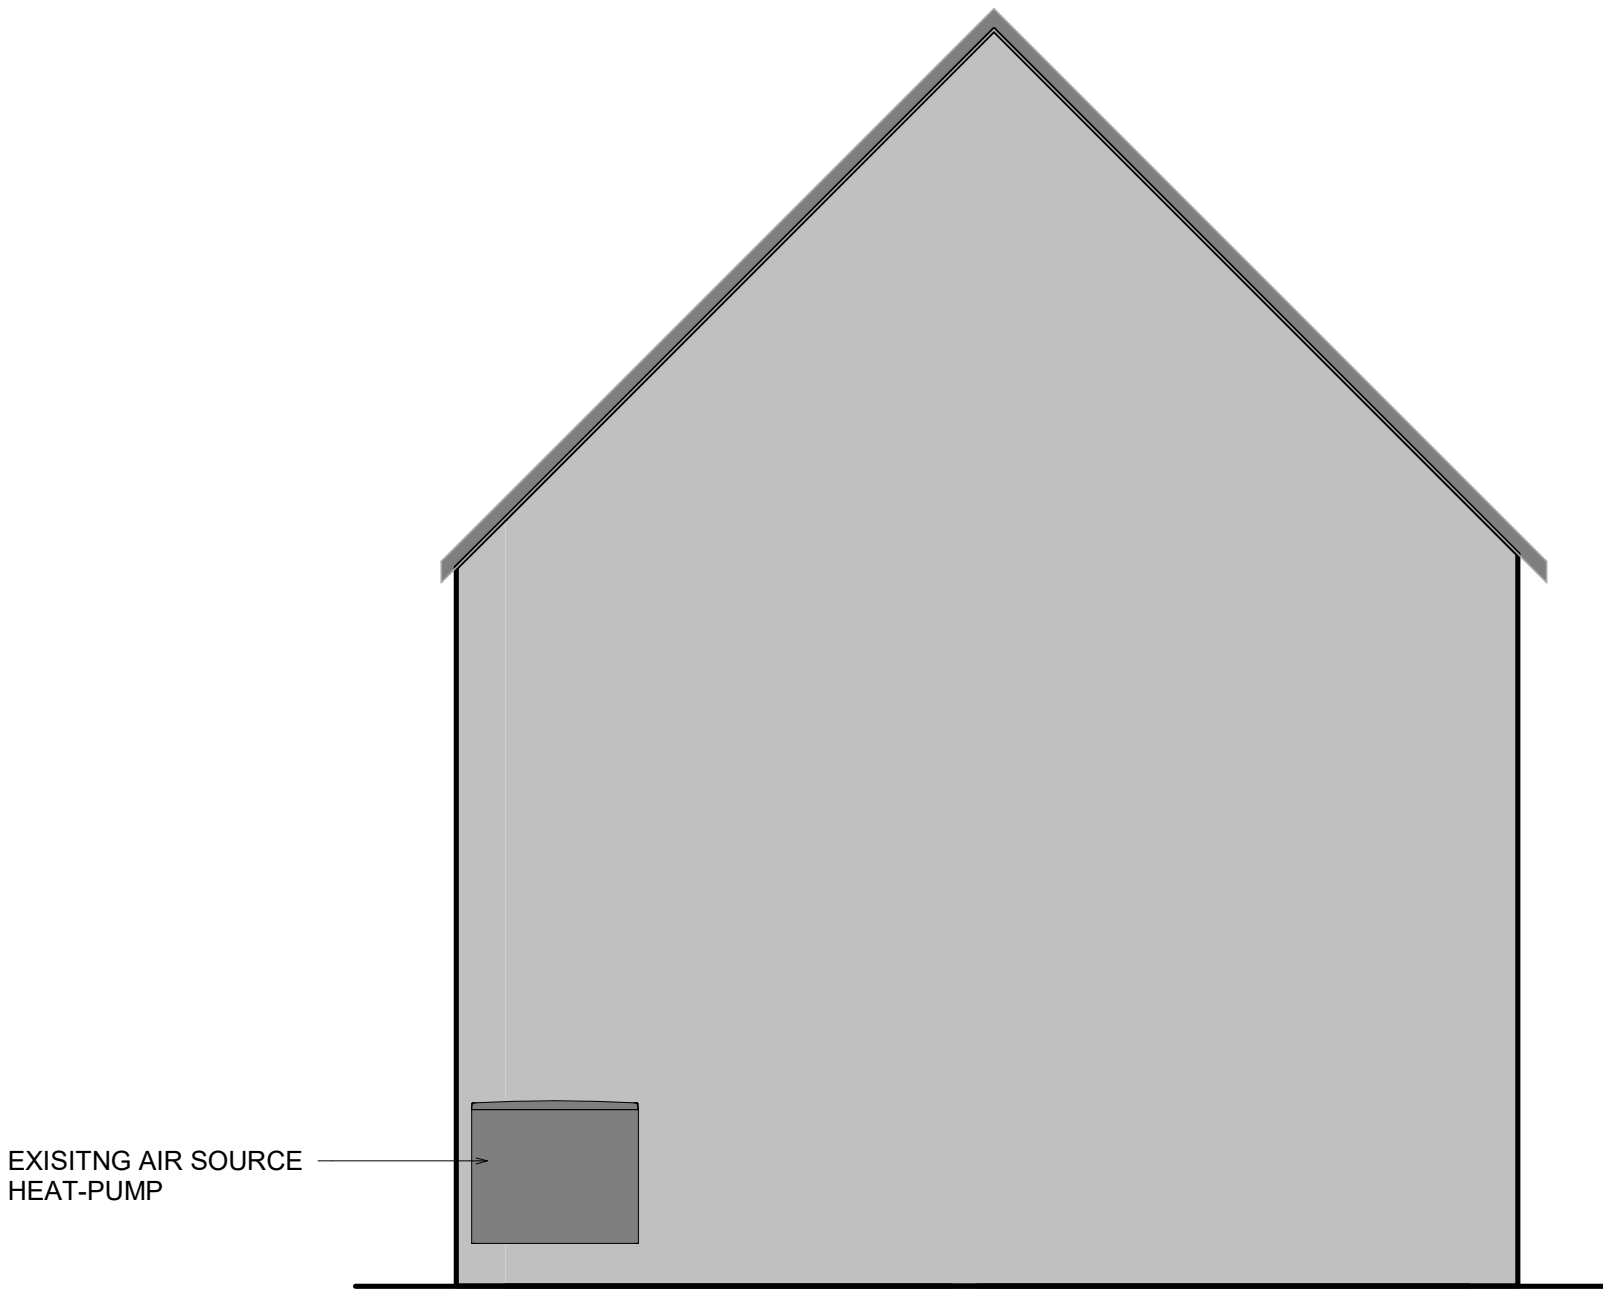


ELEVATION: 3
EL 02 NU
Scale:

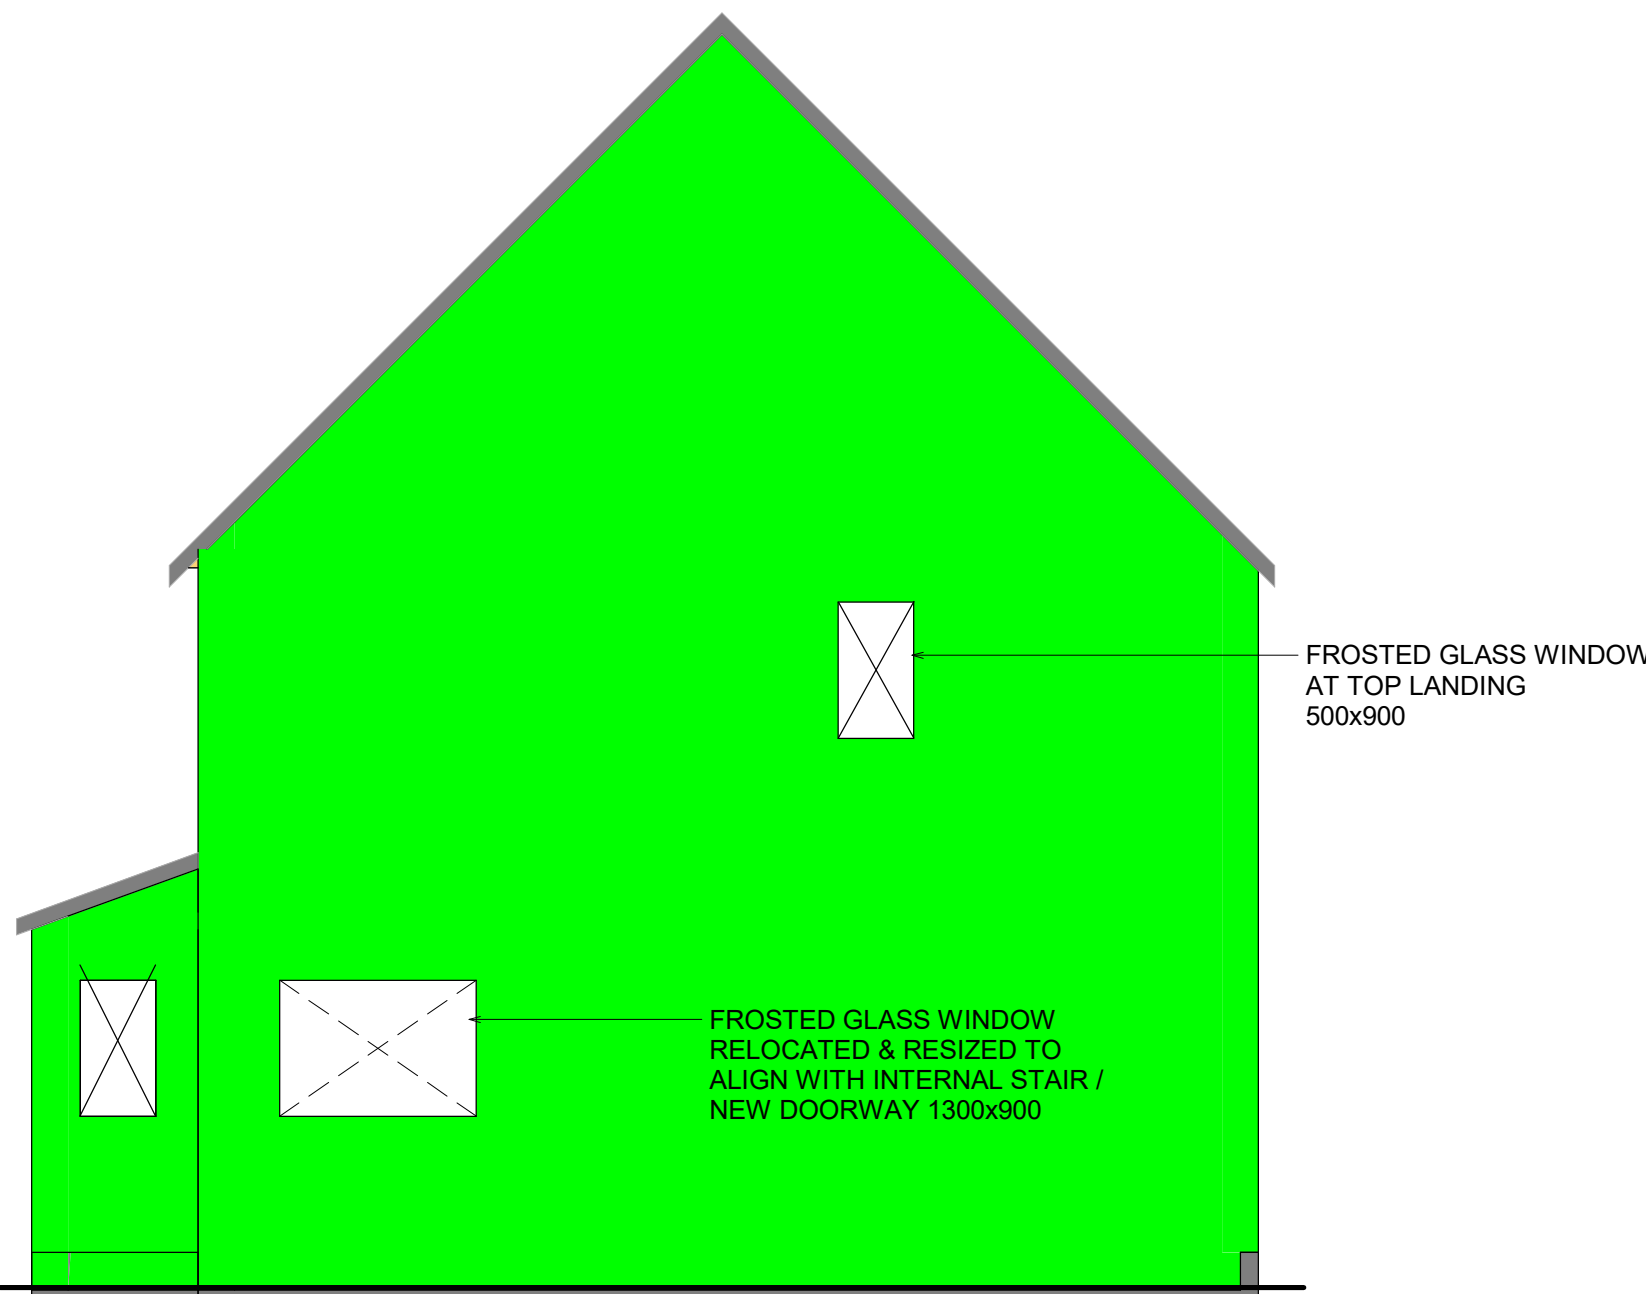

ELEVATION: 6
EL 03 NU
Scale:

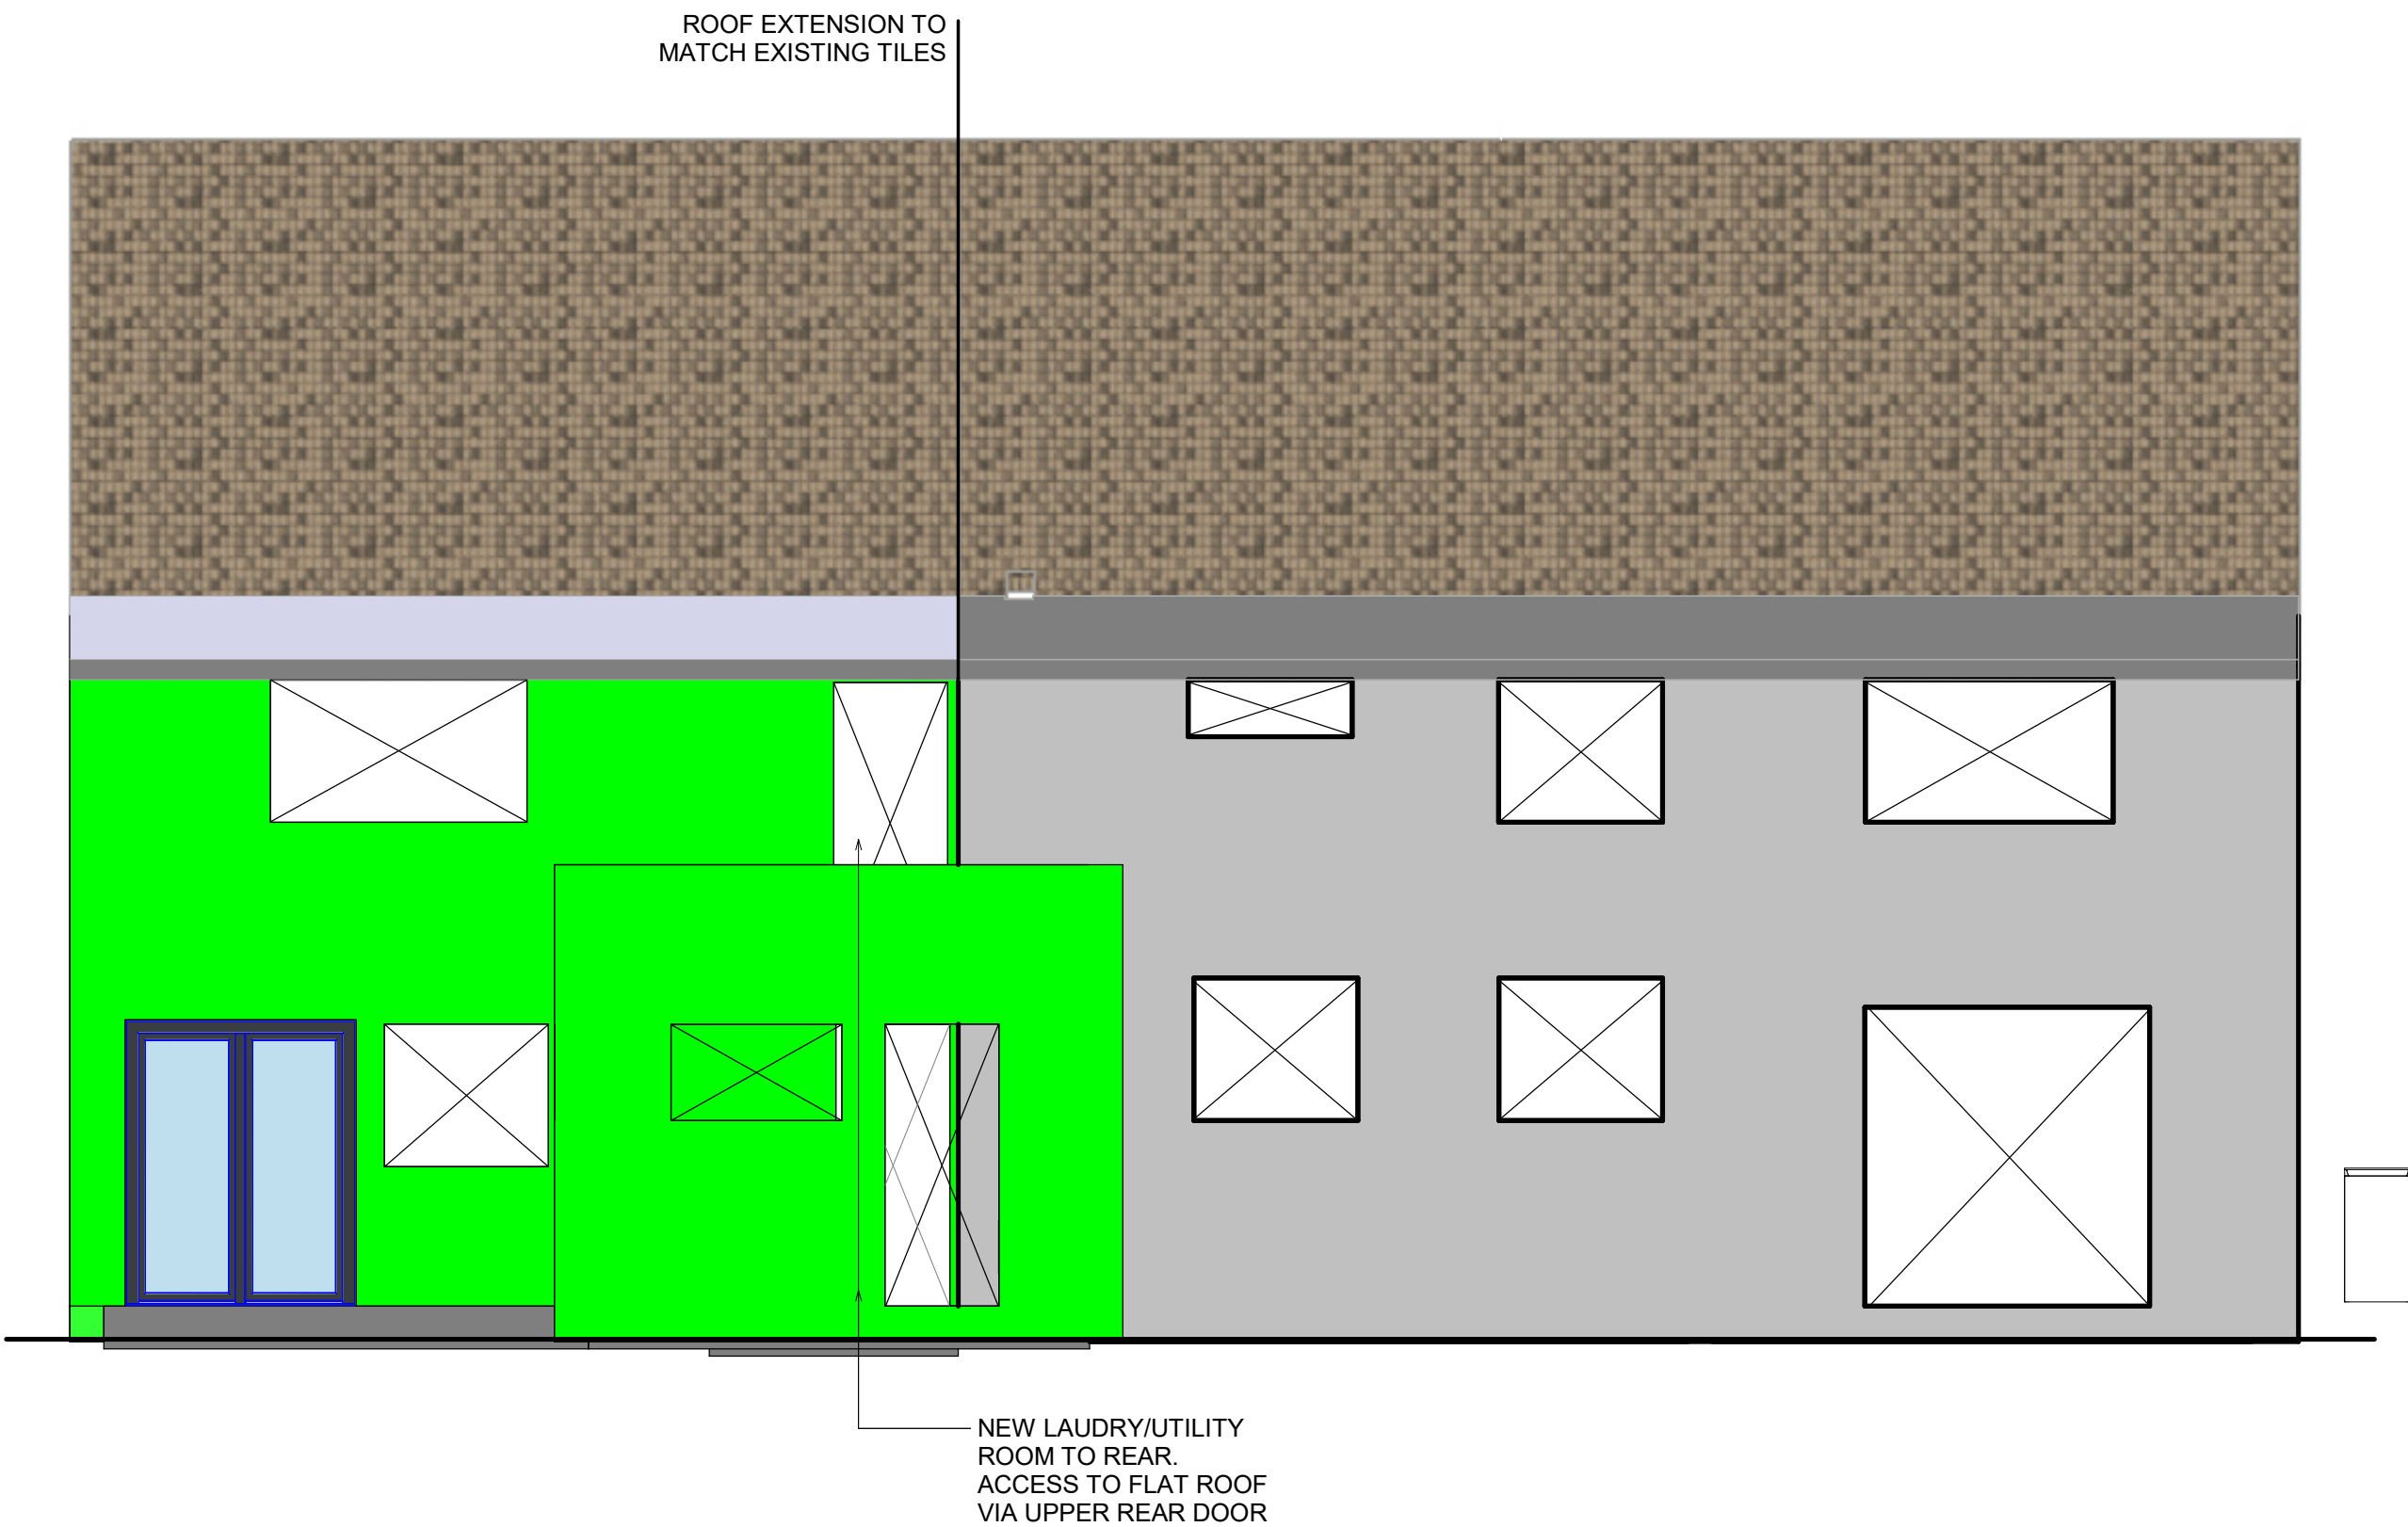

ELEVATION: 4
EL 04 NU
Scale:

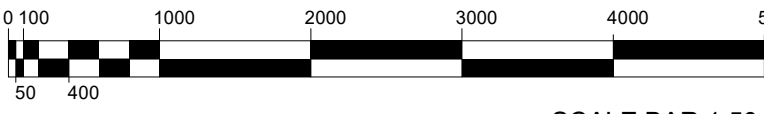

01	07.12.25	JF	VB	PLANNING APPLICATION	
REV	DATE	BY	Aprvd.	DESCRIPTION	
REVISIONS					
CLIENT					
Mr & Mrs Fuller					
PROJECT TITLE					
BROOKFIELDS - 36 BUNNIES LANE, ROWDE, DEVIZES, SN10 2QB					
DRAWING TITLE					
PROPOSED ELEVATIONS					
DRAWN BY JF				DATE 07/12/2025 19:33:40	
SCALE As Shown				JOB No. BL-001	
STATUS Planning					REVISION 01
DRAWING NUMBER BL-001-1007					