

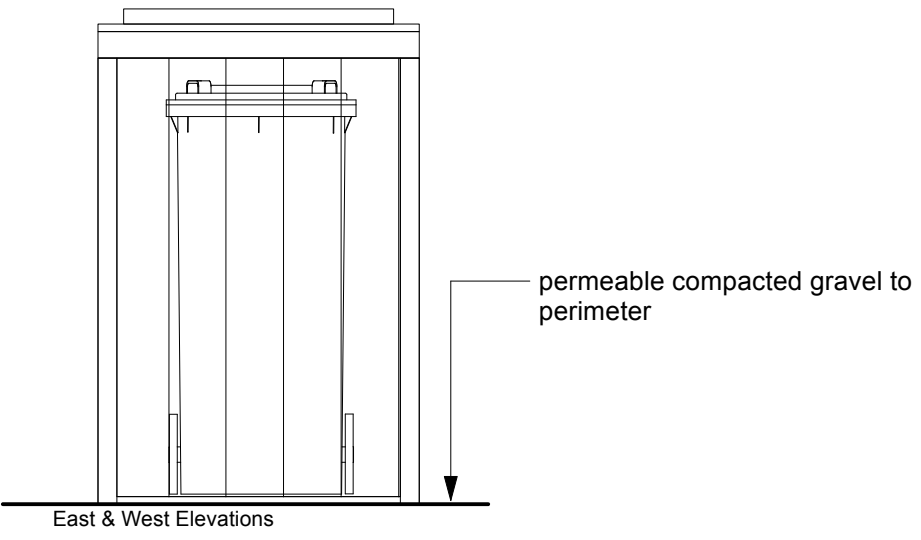
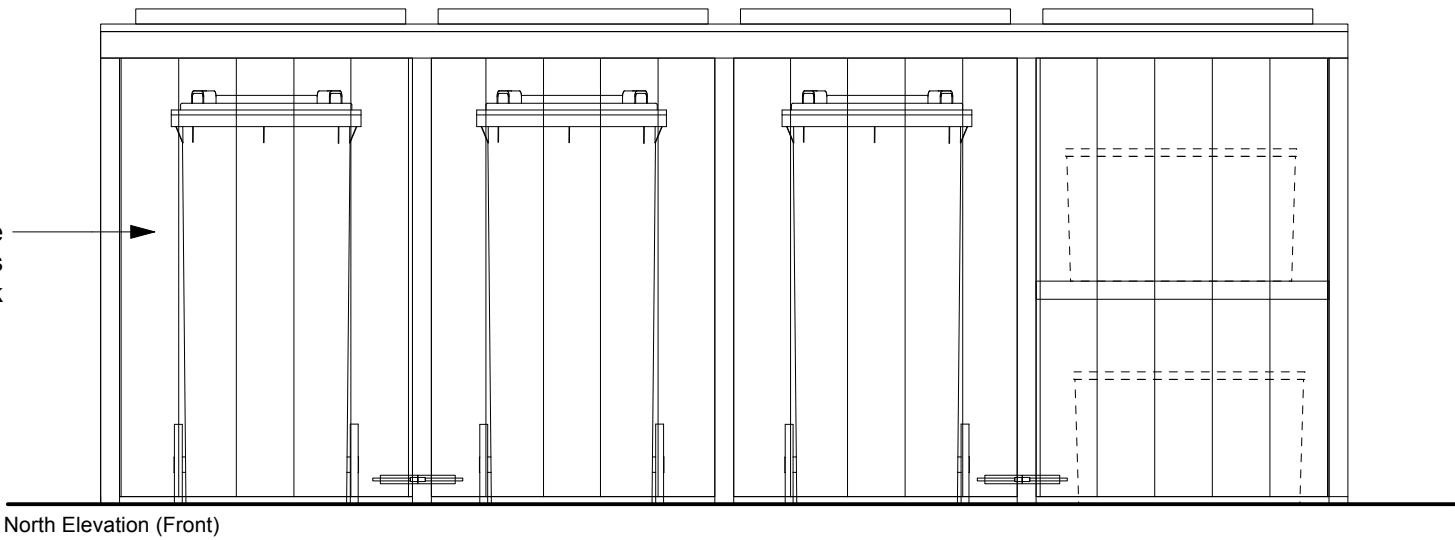




Painted timber panelled side hung doors with ppc stainless steel bolt lock and padlock

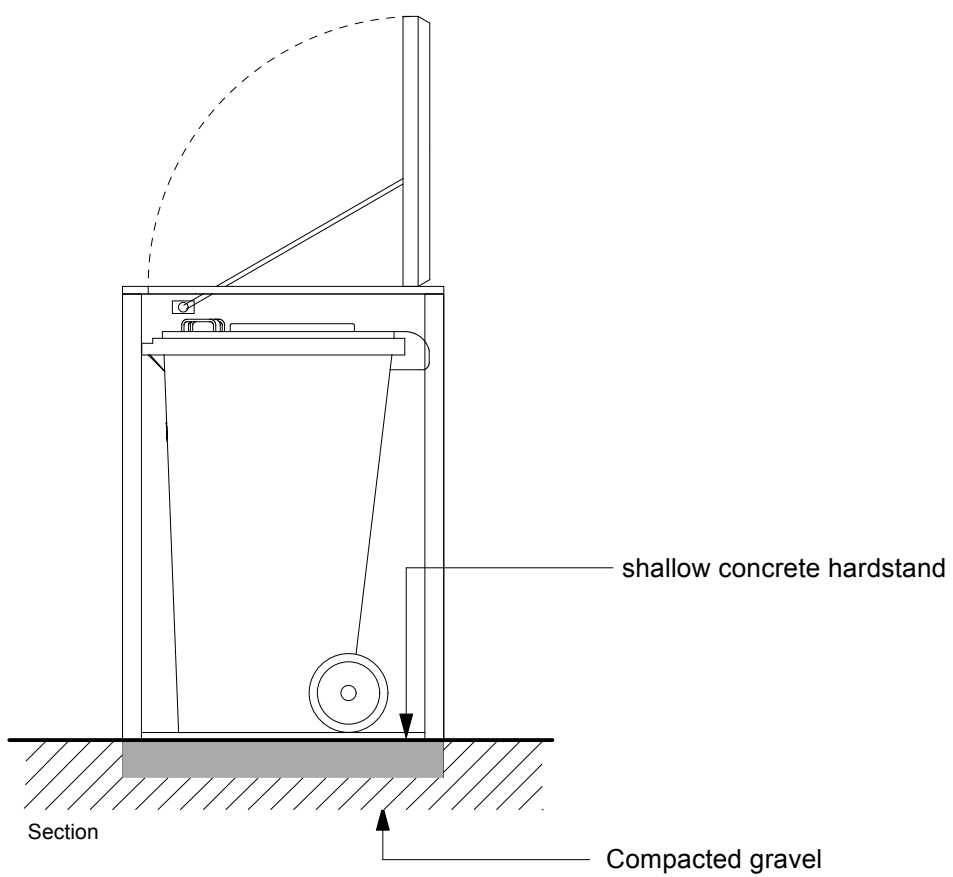

Painted timber panelled side and rear walls

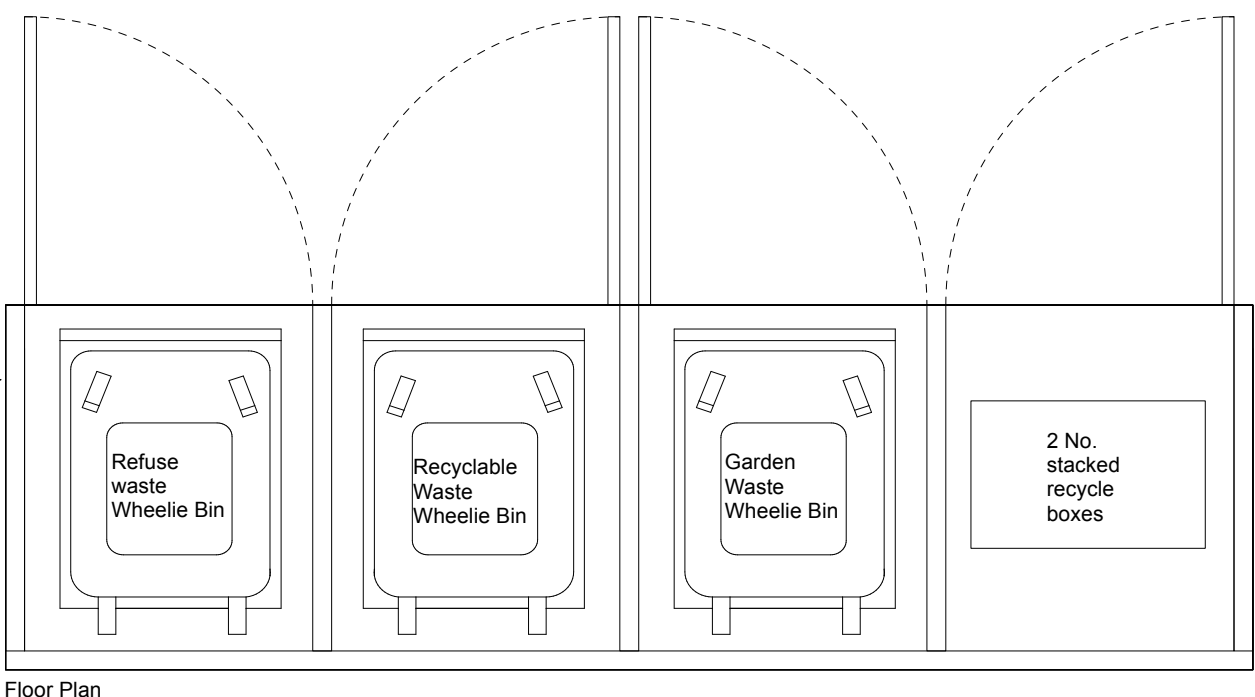

4no. Painted timber panelled lids with manual stay rods

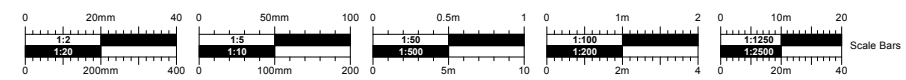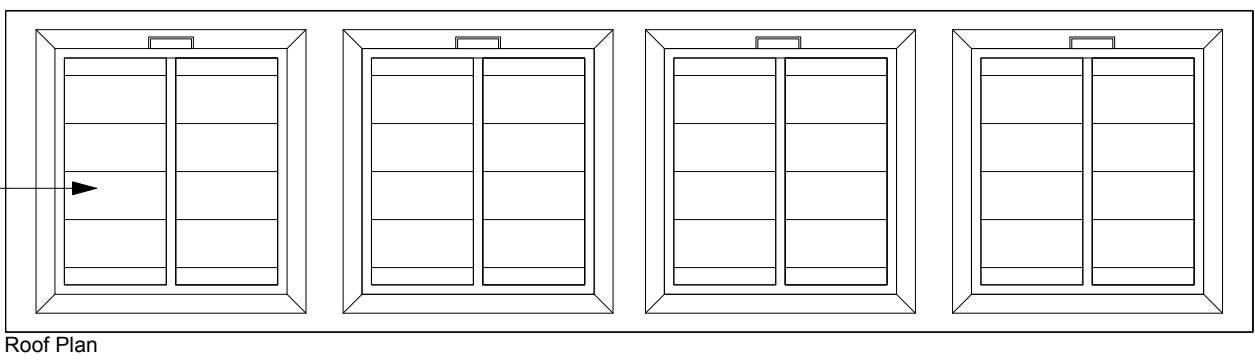

PLANNING

No.	Date	Dr/Ch	Revision Notes	Project Title The Old Vicarage Project Client F.Tieman Suitability Code - Description .	Sheet Scale: 1:20 @ A3 Date: 20/11/2025 Drawn By: LW Reviewed By: PR Copyright. Check all dimensions on site. . This drawing is only to be used on the site for which designed.	Sheet No. Project ID - Originator - Volume - Level - Type - Role - Number 2127-CMS-XX-00-DR-A-PL38 Sheet Title Proposed Bin Storage for New Dwelling Plots 1-3 26 Martingate, Corsham, Wiltshire, SN13 0HL, Web: www.cms-group.co, Tel: 01249 701333	Rev	CMS Architects
-----	------	-------	----------------	--	--	--	-----	--------------------------