


Key

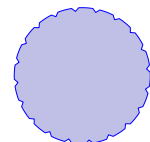


Trees to be removed



Trees to remain

Trees Proposed to be removed: T7, T8, T9, T10, T11, T16, T21, T22, T23, T24, T25, T26. Refer to Arboricultural impact assessment undertaken by Alan J Engley issued on the 22nd June 2025 for descriptions of tree types and their current condition.

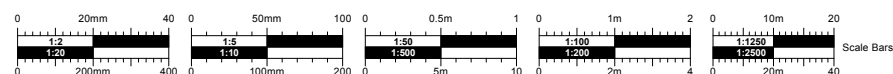

PLANNING

No.	Date	Dr/Ch	Revision Notes

Project Title
The Old Vicarage
Project Client
F.Tieman
Suitability
Code - Description
.

Sheet Scale: 1:500 @ A3
Date: 05/08/2025
Drawn By: LW
Reviewed By: PR

Copyright. Check all dimensions on site.
This drawing is only to be used on the site for which designed.

Sheet No.
Project ID - Originator - Volume - Level - Type - Role - Number
2127-CMS-XX-XX-DR-A-PL10
Sheet Title
Proposed Tree Removal Plan

26 Martingate, Corsham, Wiltshire, SN13 0HL, Web: www.cms-group.co, Tel: 01249 701333

Rev
A

CMS
Architects