



NOTES:

Responsibility is not accepted for errors made by others in scaling from this drawing.
Any discrepancies are to be reported to Philip Hughes Associates for clarification.

PLANNING/ LBC



Elevation 03 - As Proposed
Scale 1:100

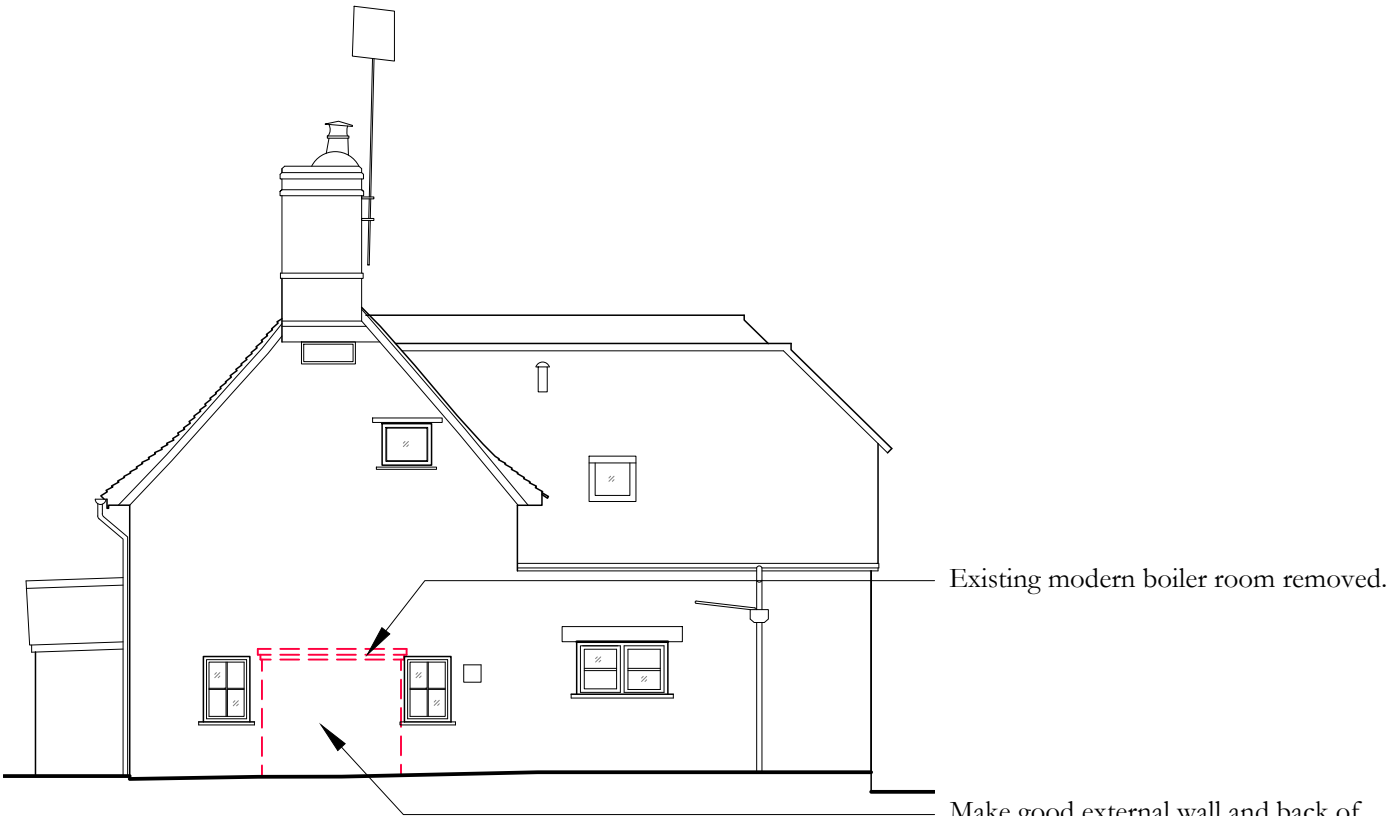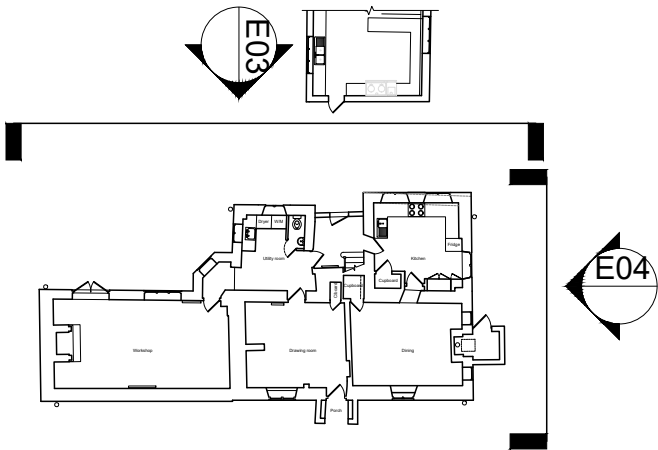

Elevation 04- As Proposed
Scale 1:100

Key Plan
NTS



0 5m
Scale: 1:100

REV	DATE	NOTES	BY
A	14-11-2025	Drawing and notes updated.	AT
~	14-07-2025	Drawing originated	AT

JOB TITLE
Gasper Farmhouse
Stourhead

DRAWING TITLE
Elevation 03 and 04
As Proposed

JOB No	DWG No	REV
666/02	116	A
DRAWN BY	SCALE	DATE
AT	1:100 at A3	July 2025