


Location Plan

Site Address: Home Farm, Romsey Road, Whiteparish, SP5 2QY

Date Produced: 07-Dec-2025

Scale: 1:2500 @A4

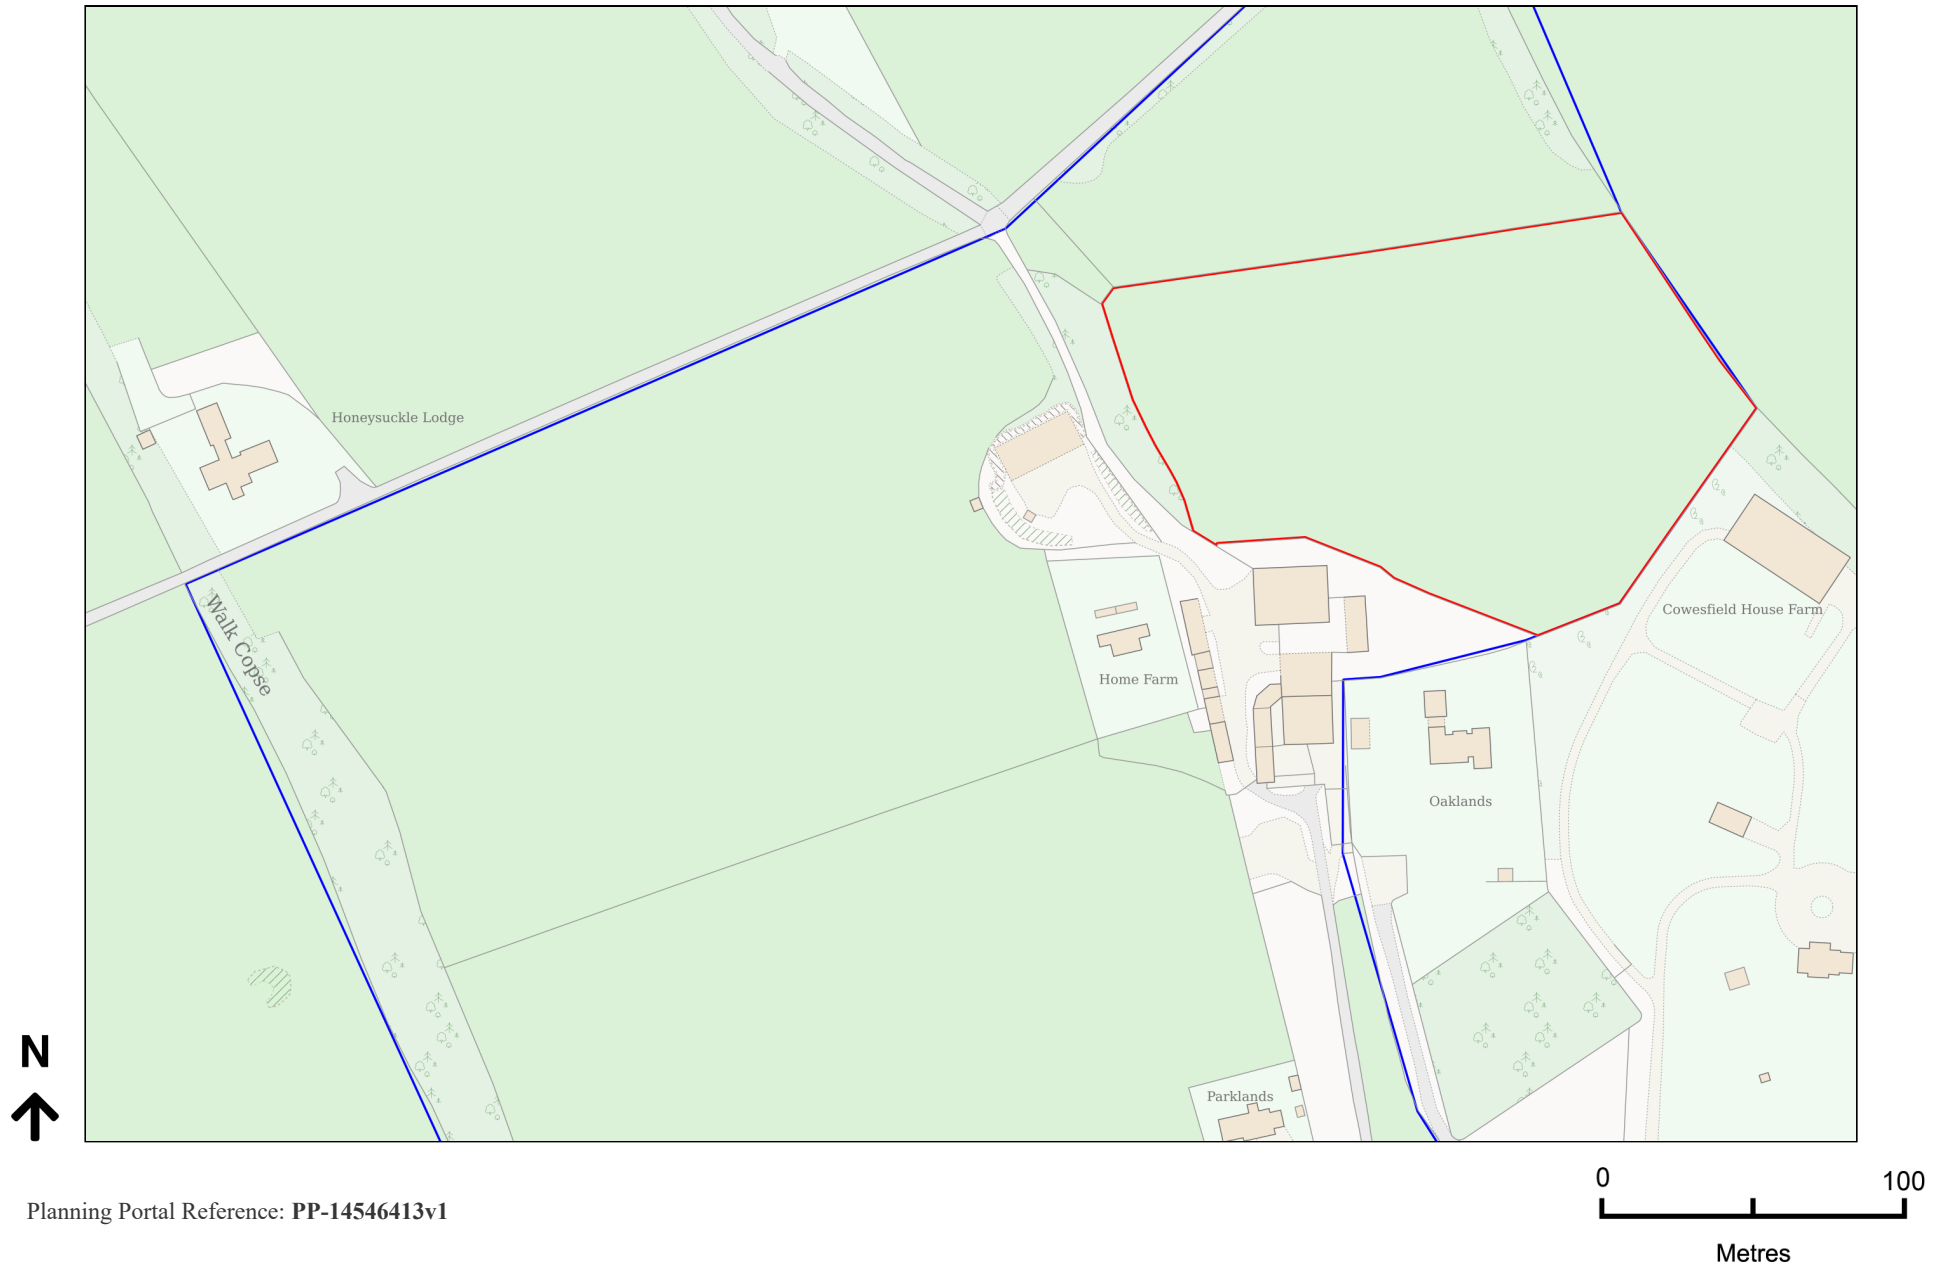

Planning Portal Reference: PP-14546413v1