
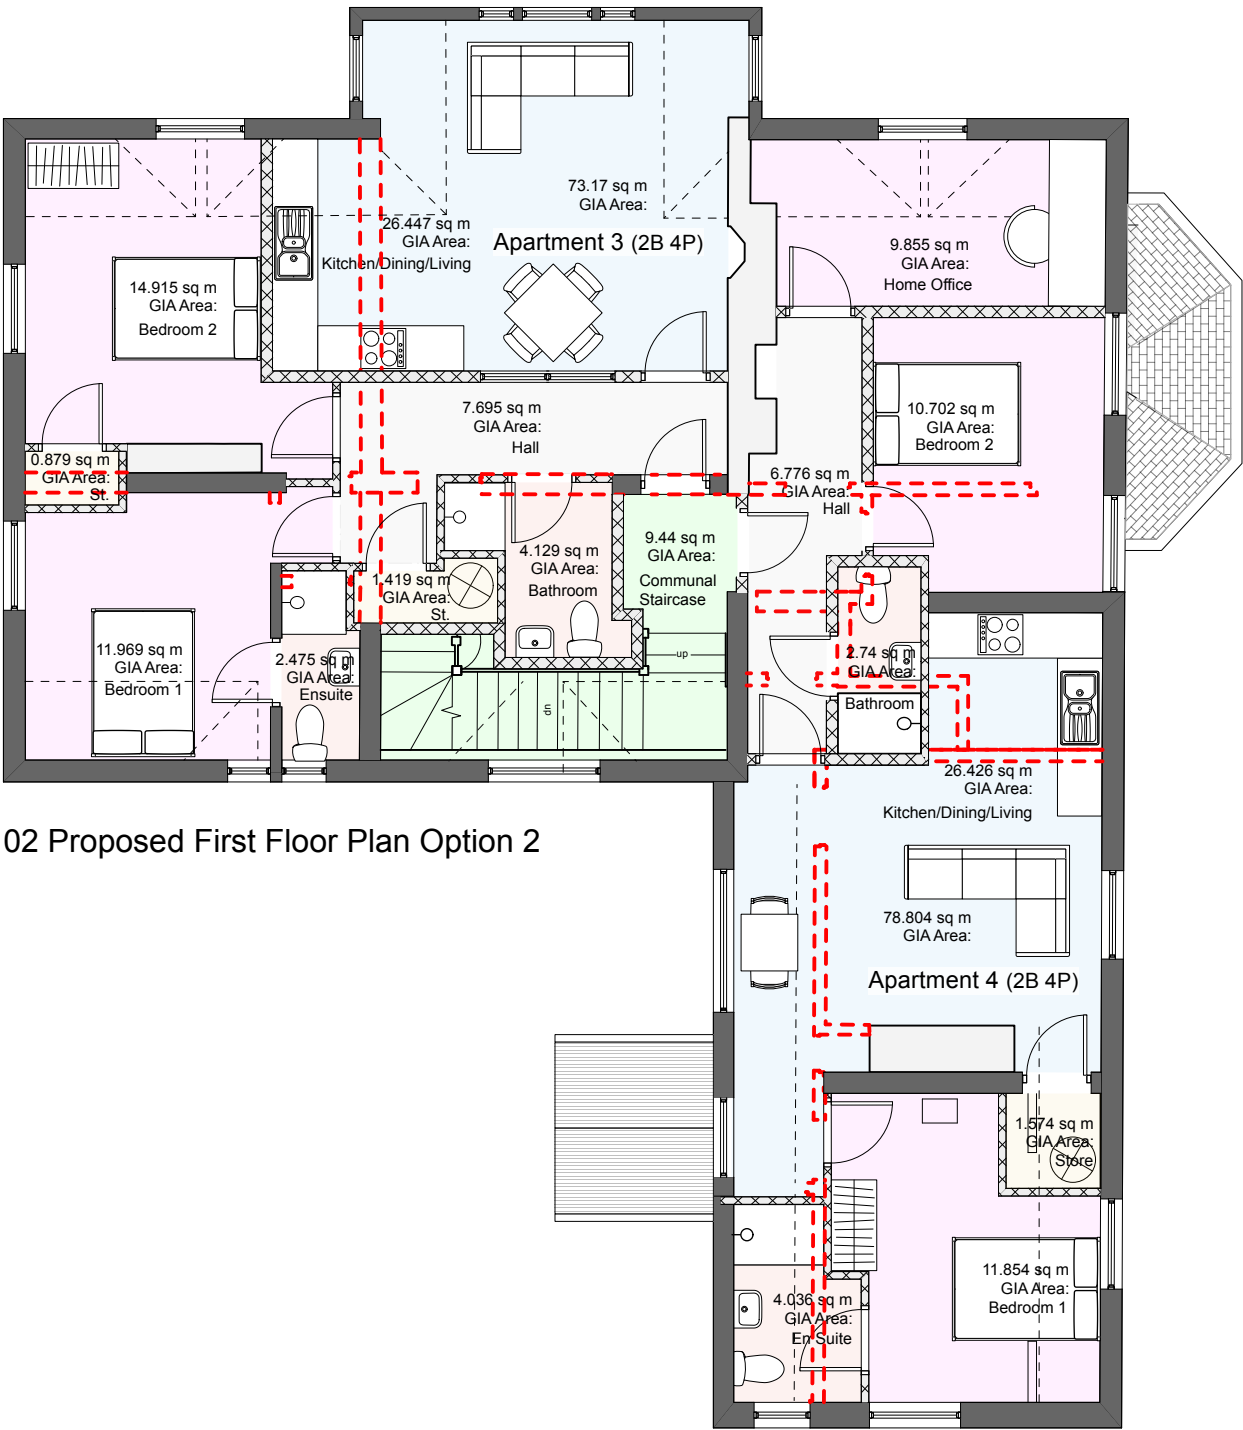


Key

--- Existing walls to be demolished

Existing walls

Proposed walls

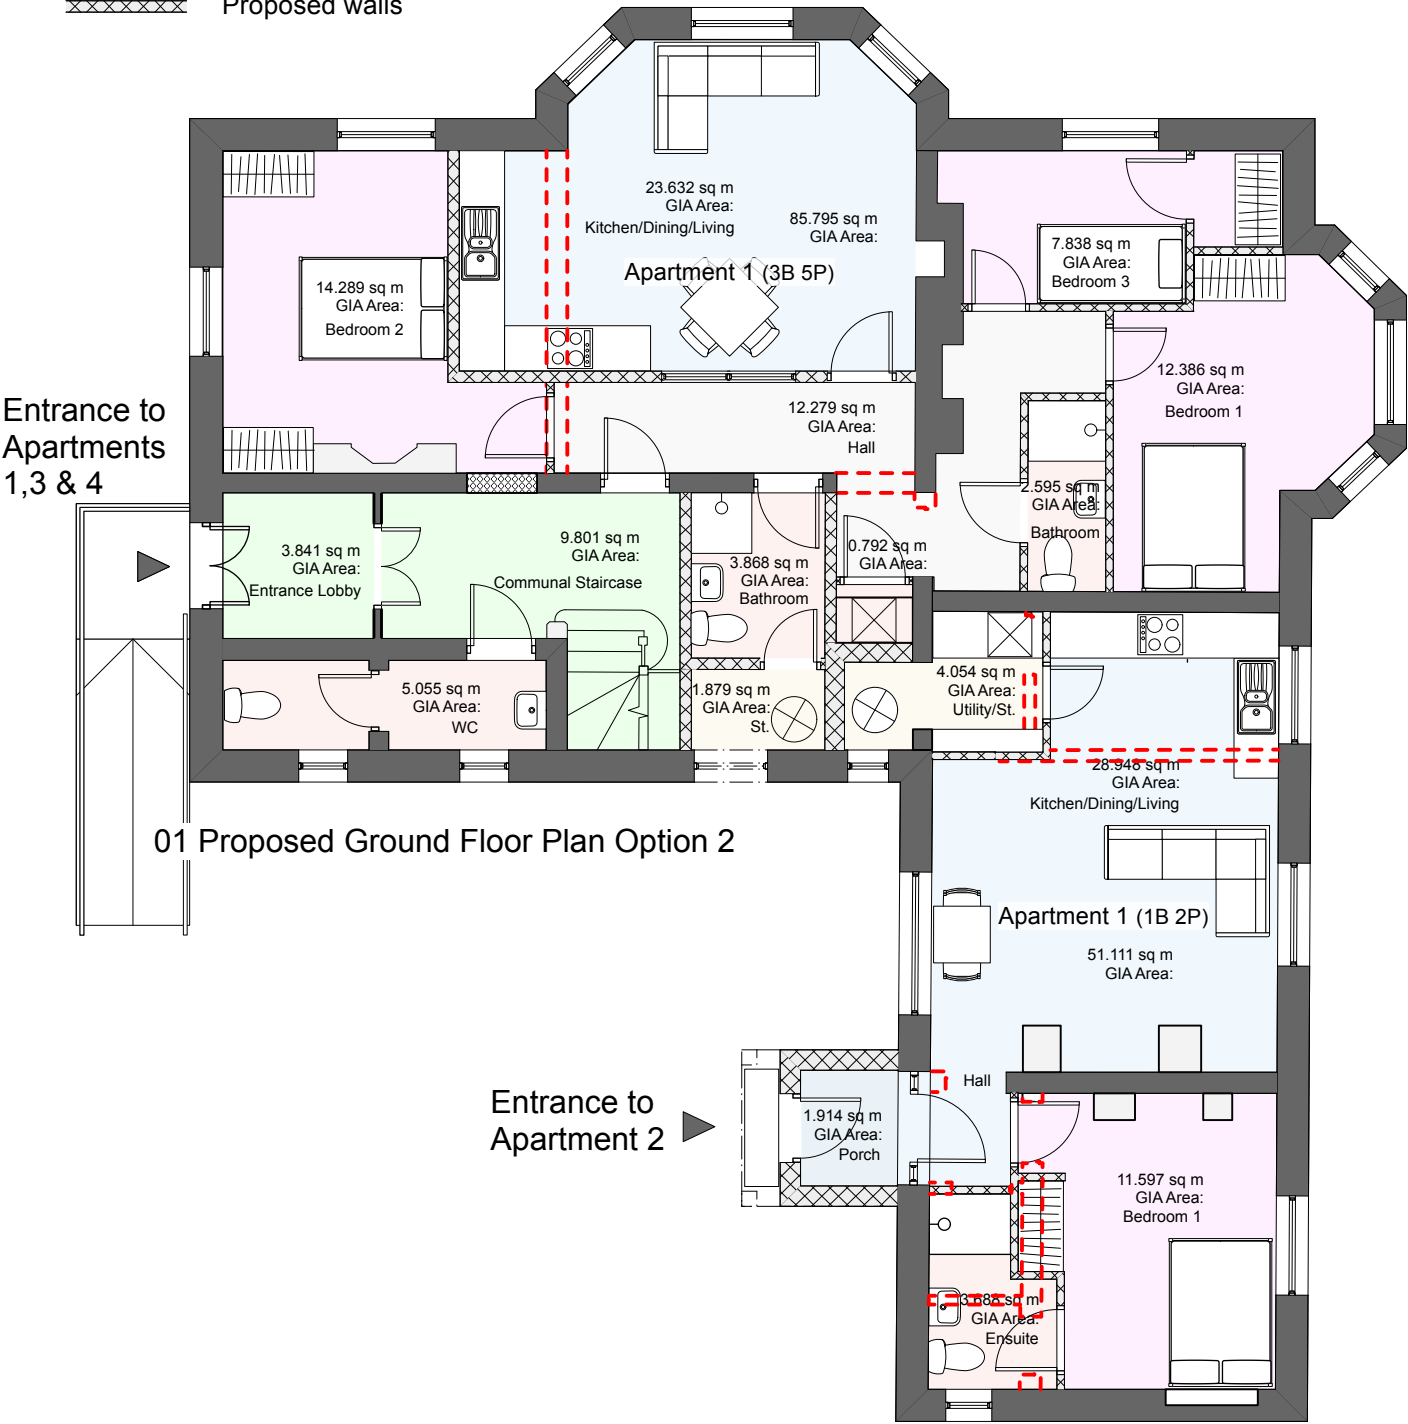

Schedule


Apartment 1
85.8 sqm
3B 5P

Apartment 2
51.1 sqm
1B 2P

Apartment 3
73.2 sqm
2B 4P

Apartment 4
78.8 sqm
2B 4P

PLANNING

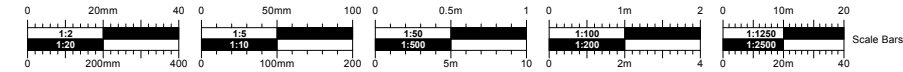

No.	Date	Dr/Ch	Revision Notes
-----	------	-------	----------------

Project Title
The Old Vicarage
Project Client
F.Tieman
Suitability
Code - Description

Sheet Scale: 1:100 @ A3
Date: 24/06/2025
Drawn By: LW
Reviewed By: PR

Sheet No.
Project ID - Originator - Volume - Level - Type - Role - Number
2127-CMS-XX-XX-DR-A-PL14
Sheet Title
Proposed Ground and First Floor Layouts

26 Martingate, Corsham, Wiltshire, SN13 0HL, Web: www.cms-group.co, Tel: 01249 701333

Rev

