


Ordnance Survey, (c) Crown Copyright 2024. All rights reserved. Licence number 100022432

Site Location Plan Scale 1:1250


Site Details:

Address:
The Old Vicarage,
Little London,
Heytesbury,
Warminster,
BA12 0ES.

Redline:
3553.29 sqm

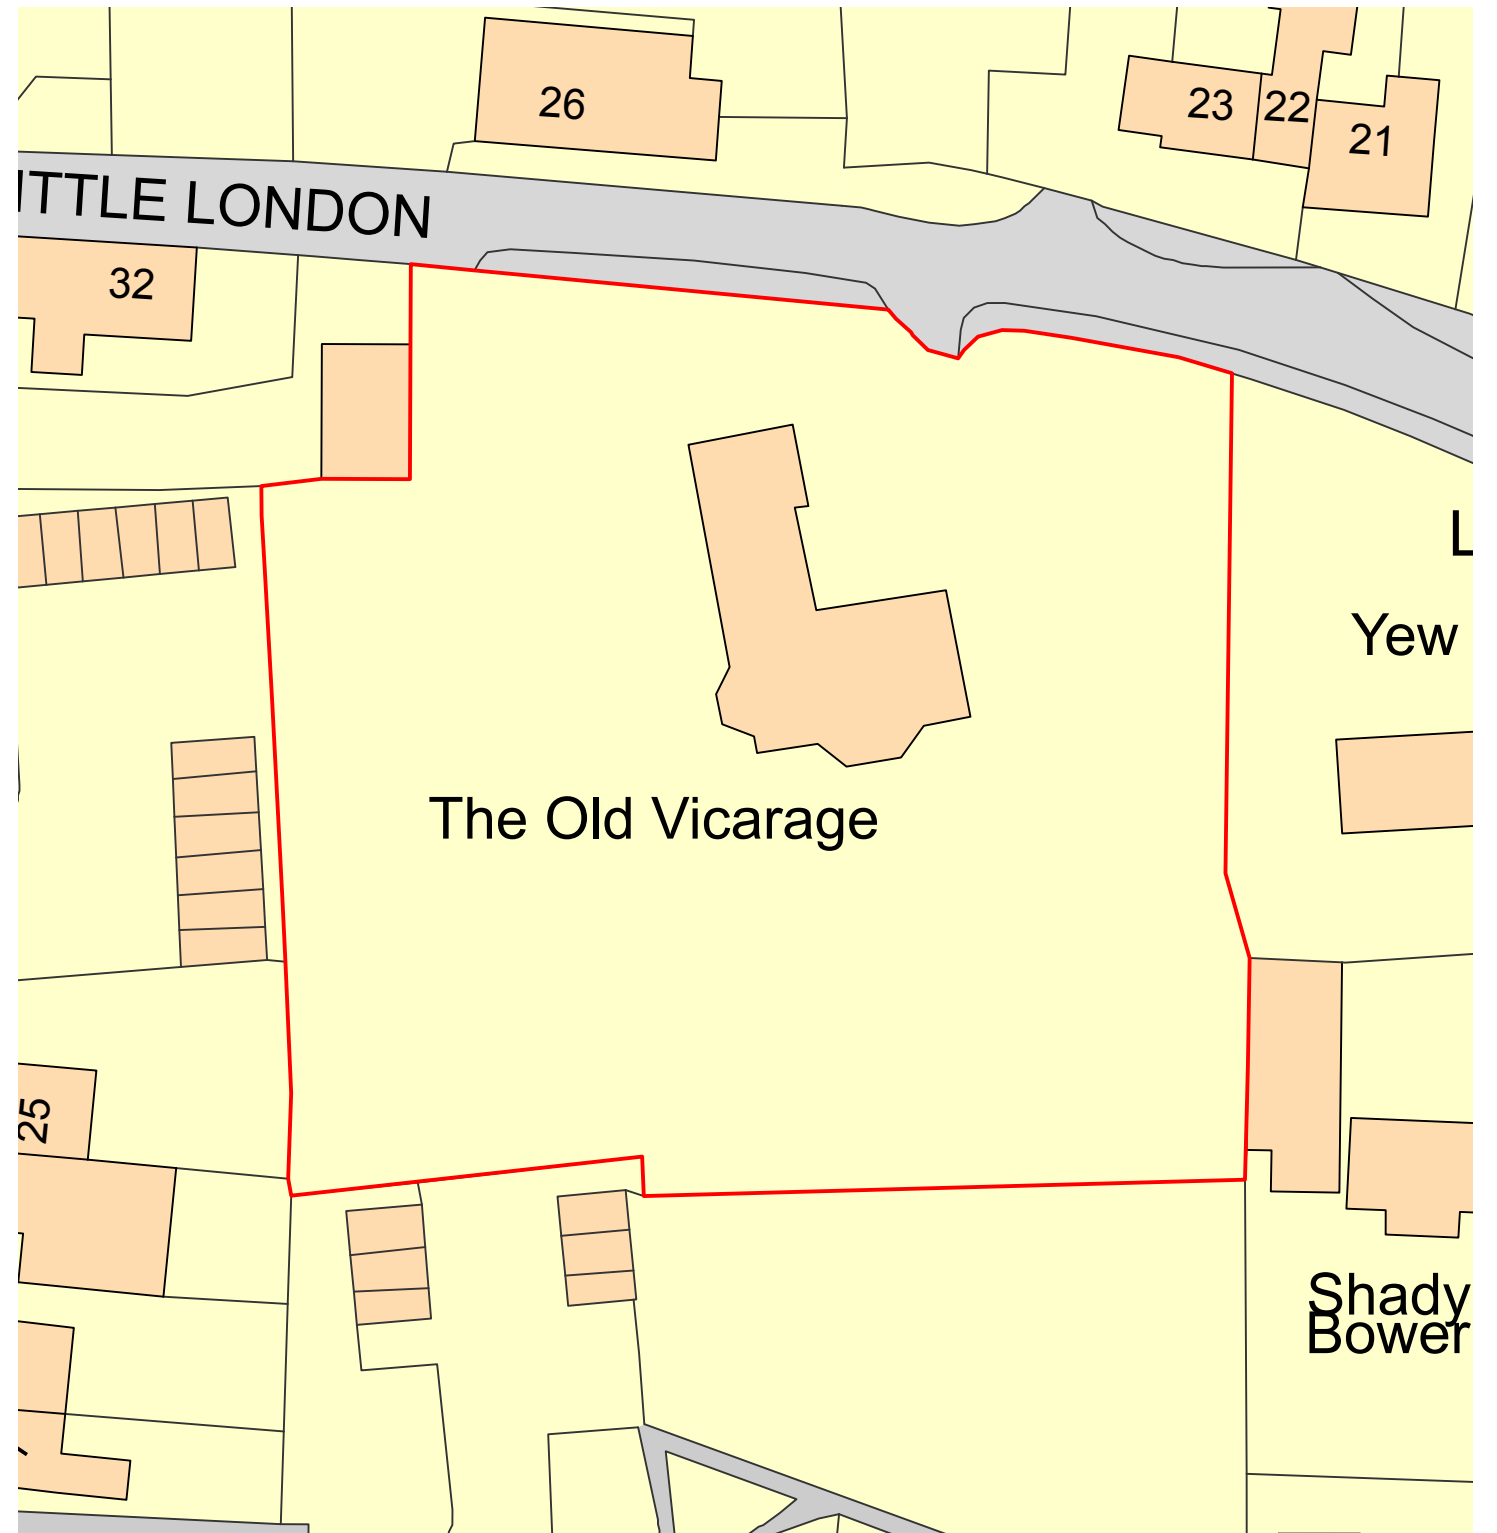

Block Plan Scale 1:500

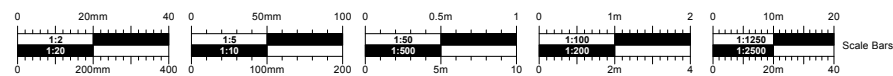

PLANNING

No.	Date	Dr/Ch	Revision Notes	Project Title The Old Vicarage Project Client F.Tieman Suitability Code - Description .	Sheet Scale: 1:500 & 1:1250 @ A3 Date: 26/11/2024 Drawn By: LW Reviewed By: PR Copyright. Check all dimensions on site. . This drawing is only to be used on the site for which designed.	Sheet No. Project ID - Originator - Volume - Level - Type - Role - Number 2127-CMS-XX-XX-DR-A-PL01 Sheet Title Site Location & Block Plans 26 Martingate, Corsham, Wiltshire, SN13 0HL, Web: www.cms-group.co, Tel: 01249 701333	Rev CMS Architects
-----	------	-------	----------------	---	---	--	--