


NOTES:

Responsibility is not accepted for errors made by others in scaling from this drawing.
Any discrepancies are to be reported to Philip Hughes Associates for clarification.

PLANNING/ LBC



Elevation 01- As Proposed
Scale 1:100

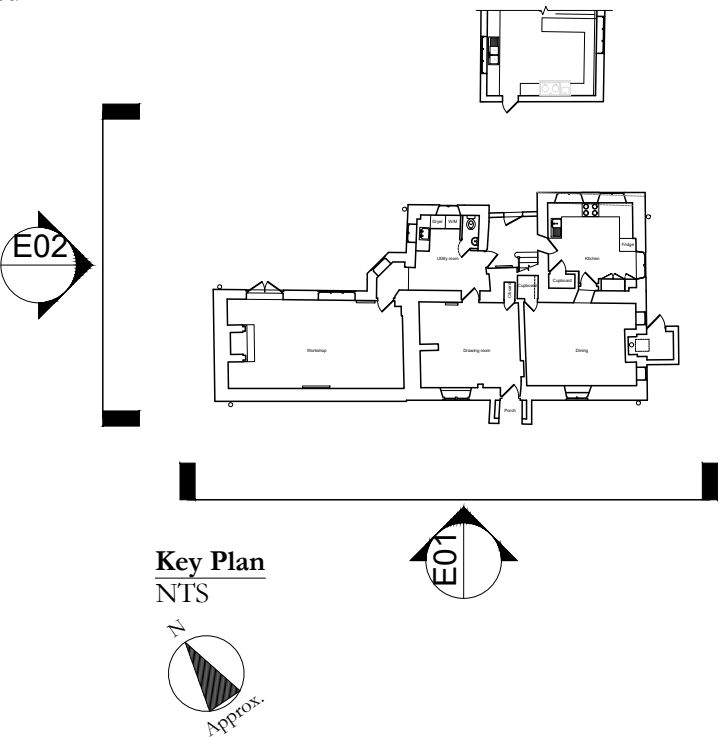

Key Plan
NTS

0 5m
Scale: 1:100

REV	DATE	NOTES	BY
A	14-11-2025	Drawing and note updated.	AT
~	14-07-2025	Drawing originated	AT

JOB TITLE
Gasper Farmhouse
Stourhead

DRAWING TITLE
Elevation 01 and 02
As Proposed

JOB No	DWG No	REV
666/02	115	A
DRAWN BY	SCALE	DATE
AT	1:100 at A3	July 2025

PHILIP HUGHES ASSOCIATES
HISTORIC BUILDINGS CONSERVATION CONSULTANTS
OLD MANOR STABLES TOUT HILL WINCANTON SOMERSET BA9 9DL TEL: 01963 824240 FAX: 01963 824642



Elevation 02- As Proposed
Scale 1:100

Proposed new door opening with half glazed timber door in place of window set within 1995 wall (LBC S/1994/1835).