


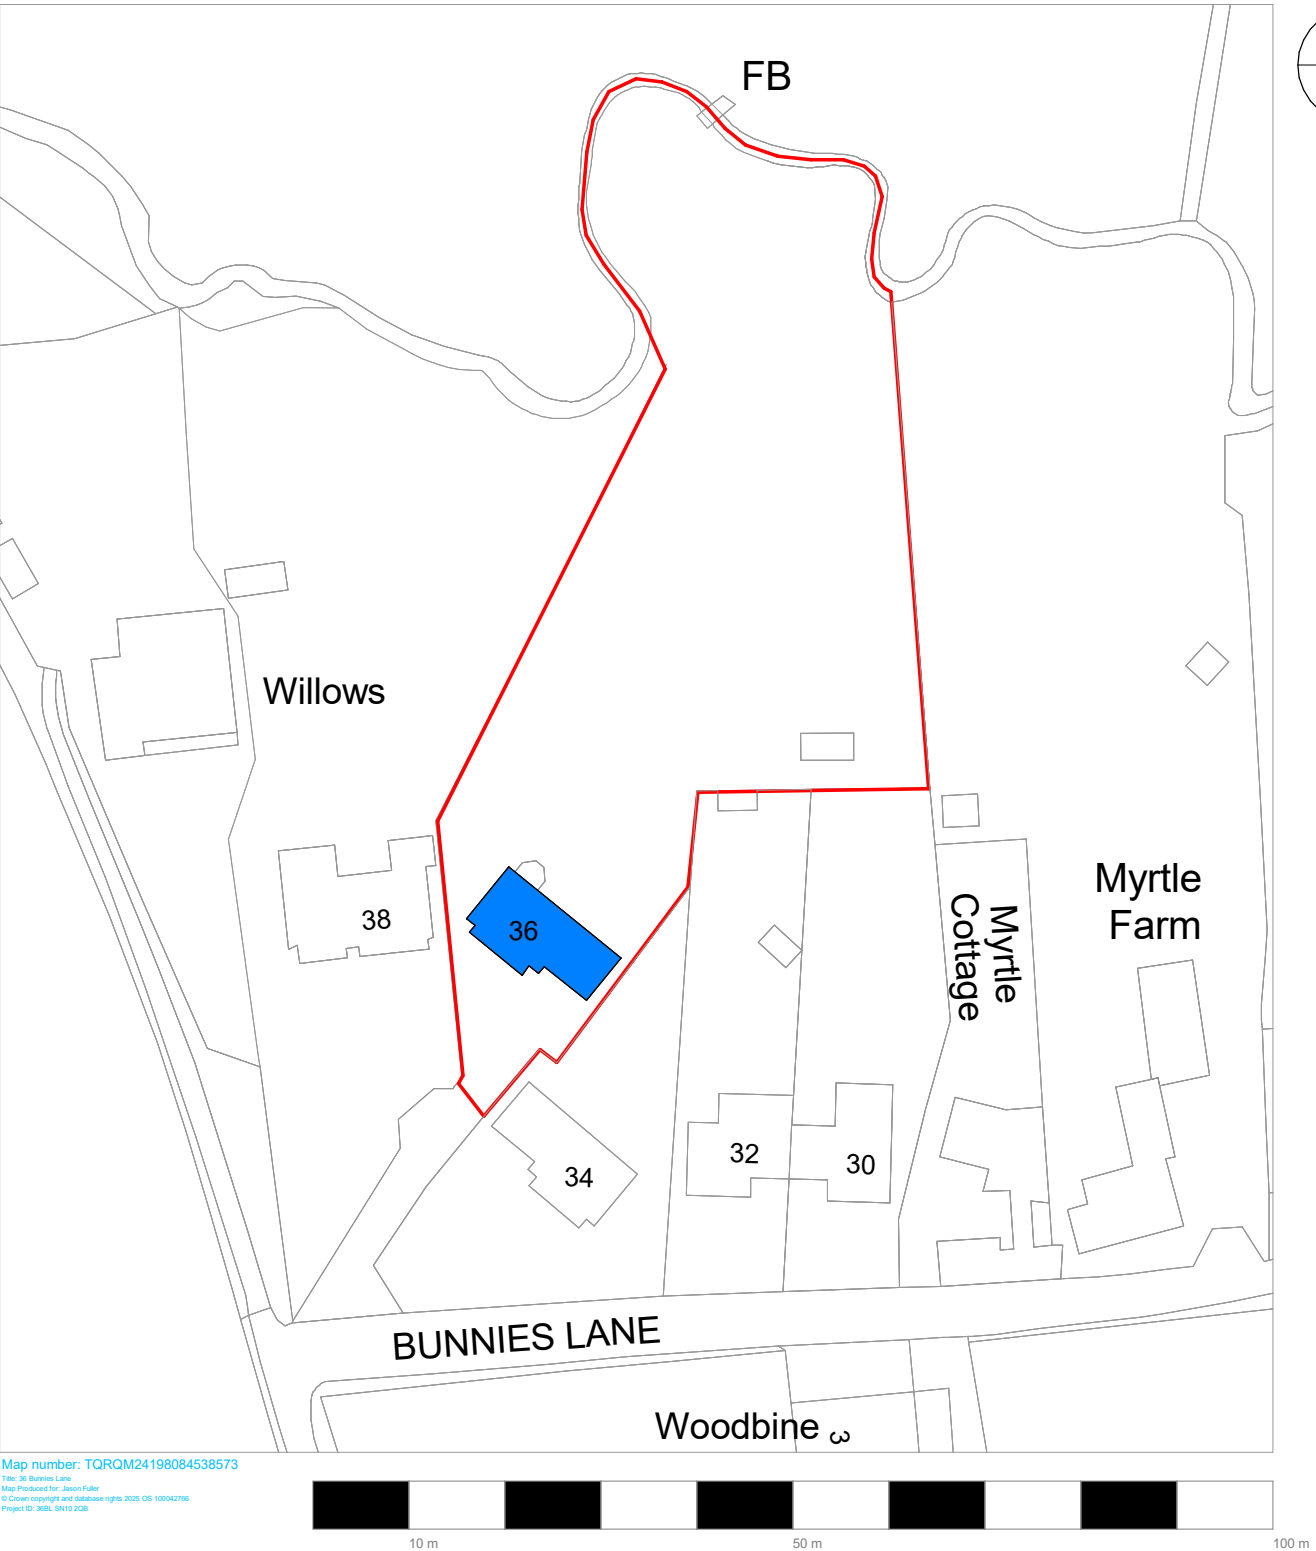

PLAN: BLOCK PLAN
36 Bunnies Lane & Surrounding Properties
Scale: As Shown

01	07.12.25	JF	VB	PLANNING APPLICATION
REV	DATE	BY	Aprvd.	DESCRIPTION
REVISIONS				

CLIENT
Mr & Mrs Fuller

PROJECT TITLE
**BROOKFIELDS - 36 BUNNIES LANE,
ROWDE, DEVIZES, SN10 2QB**

DRAWING TITLE
BLOCK PLAN

DRAWN BY JF		DATE 07/12/2025 19:33:36	
SCALE As Shown		JOB No. BL-001	
STATUS Planning Application			REVISION 01
DRAWING NUMBER BL-001-0901			