


NOTES:

Responsibility is not accepted for errors made by others in scaling from this drawing.
Any discrepancies are to be reported to Philip Hughes Associates for clarification.

PLANNING/ LBC

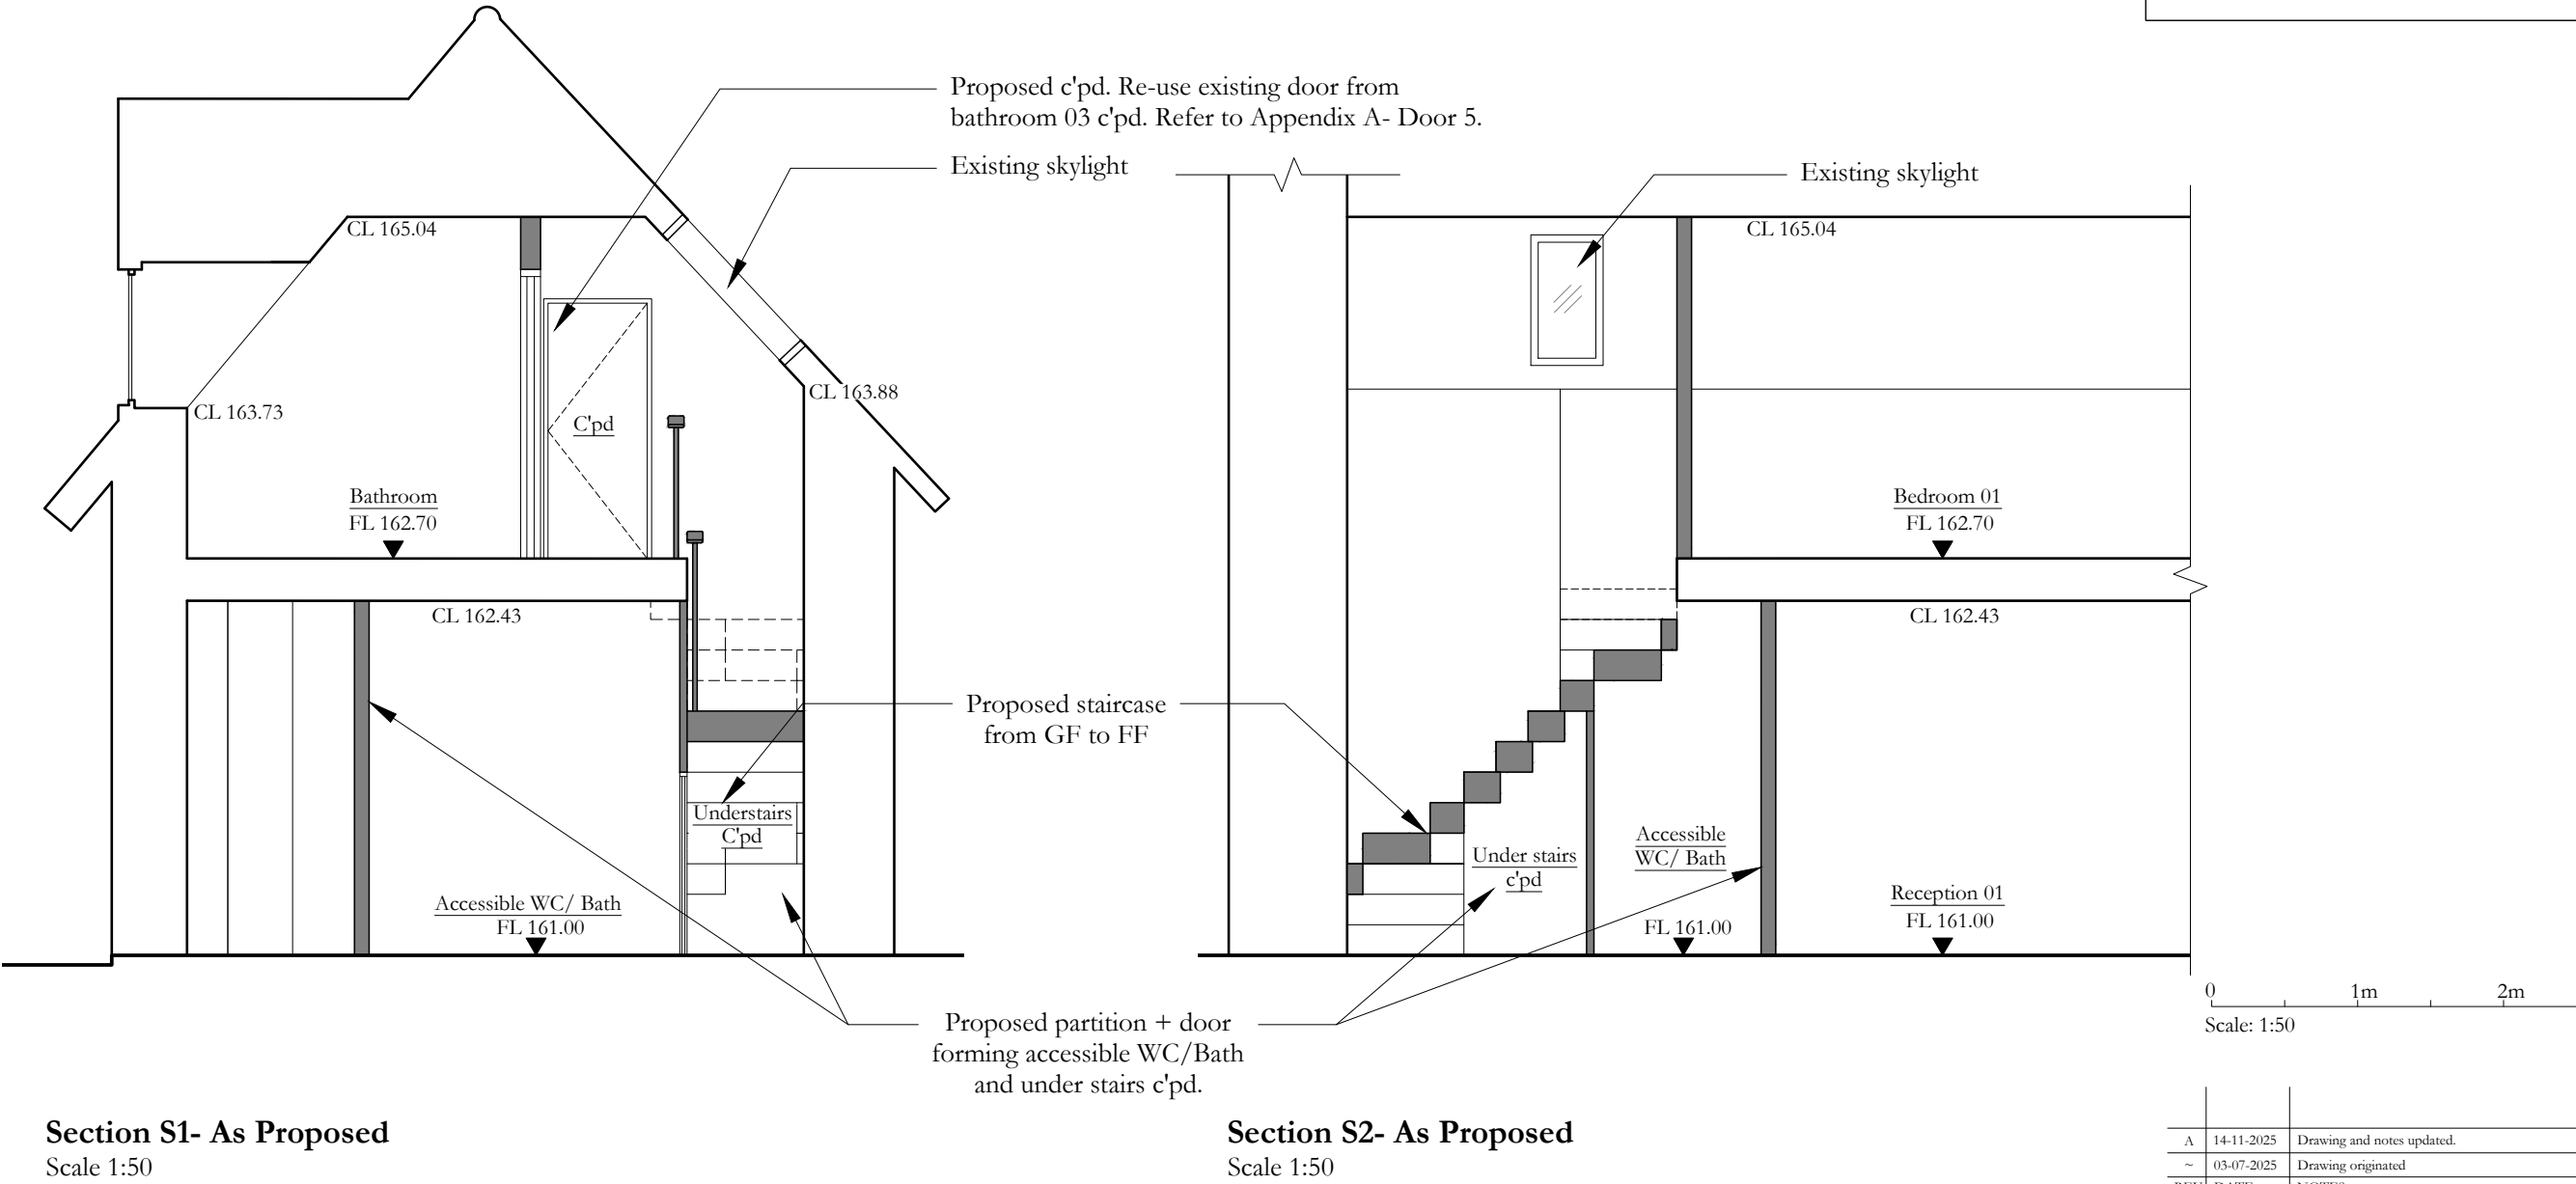

REV	DATE	NOTES	BY
A	14-11-2025	Drawing and notes updated.	AT
~	03-07-2025	Drawing originated	AT

JOB TITLE
Gasper Farmhouse
Stourhead

DRAWING TITLE
Sections Through Staircase
As Proposed

JOB No	DWG No	REV
666/02	117	A
DRAWN BY	SCALE	DATE
AT	1:50	July 2025