


NOTE: Consent has been granted for a number of works (PL/2025/02077 and LBC PL/2025/02464), number of these works have commenced. These are as noted.


NOTES:

Responsibility is not accepted for errors made by others in scaling from this drawing.
Any discrepancies are to be reported to Philip Hughes Associates for clarification.

PLANNING/ LBC

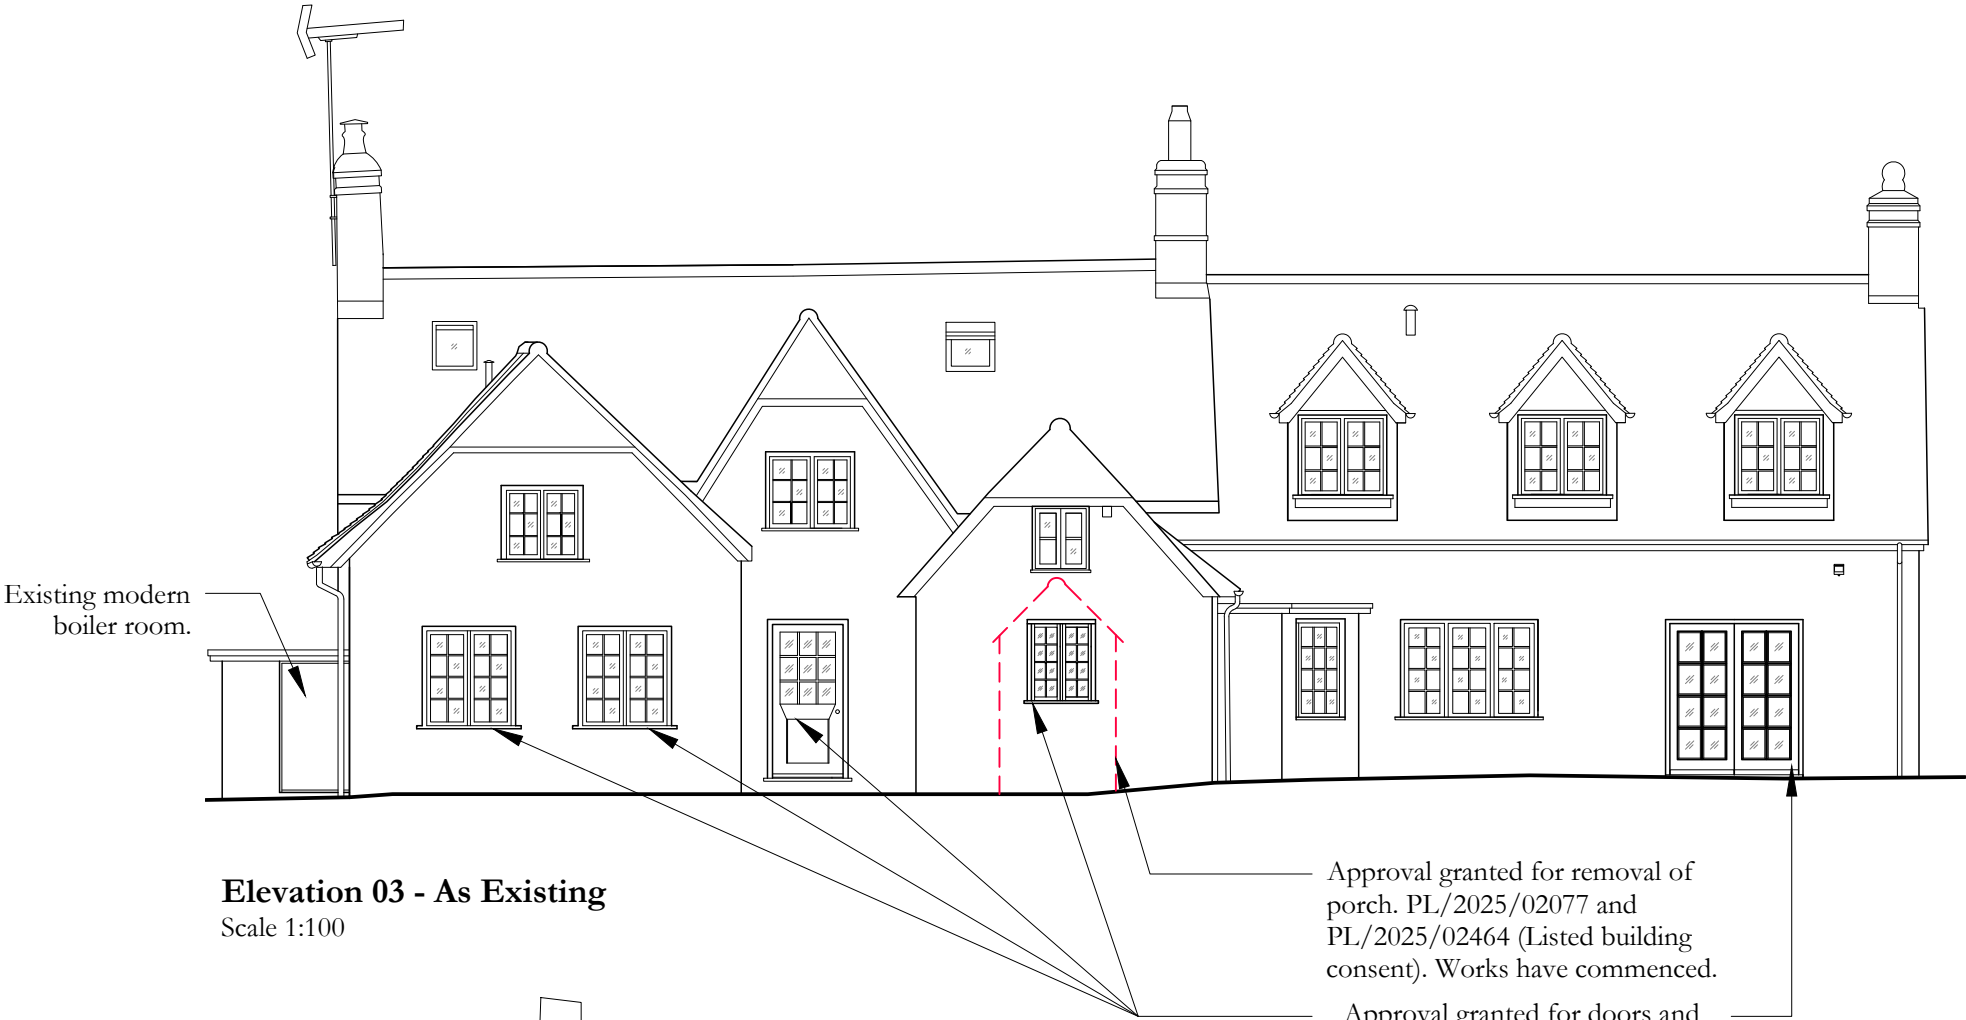

Elevation 03 - As Existing
Scale 1:100

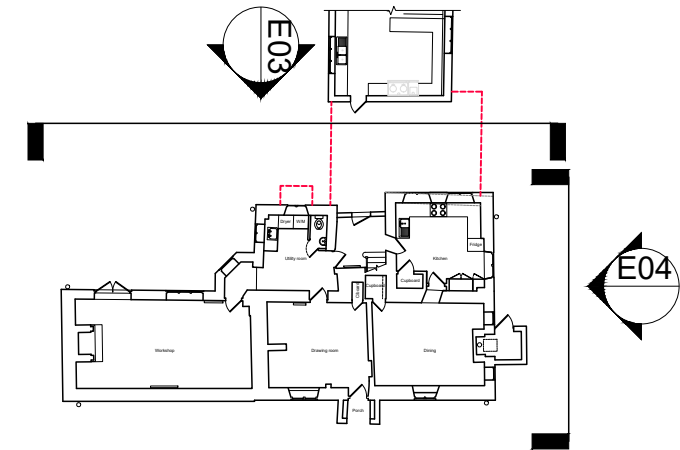

Key Plan
NTS



0 5m
Scale: 1:100


REV	DATE	NOTES	BY
~	14-07-2025	Drawing originated	AT

JOB TITLE
Gasper Farmhouse
Stourhead

DRAWING TITLE
Elevations 03 and 04
As Existing

JOB No	DWG No	REV
666/02	016	~
DRAWN BY	SCALE	DATE
AT	1:100 at A3	July 2025

PHILIP HUGHES ASSOCIATES
HISTORIC BUILDINGS CONSERVATION CONSULTANTS
OLD MANOR STABLES TOUT HILL WINCANTON SOMERSET BA9 9DL TEL: 01963 824240 FAX: 01963 824642

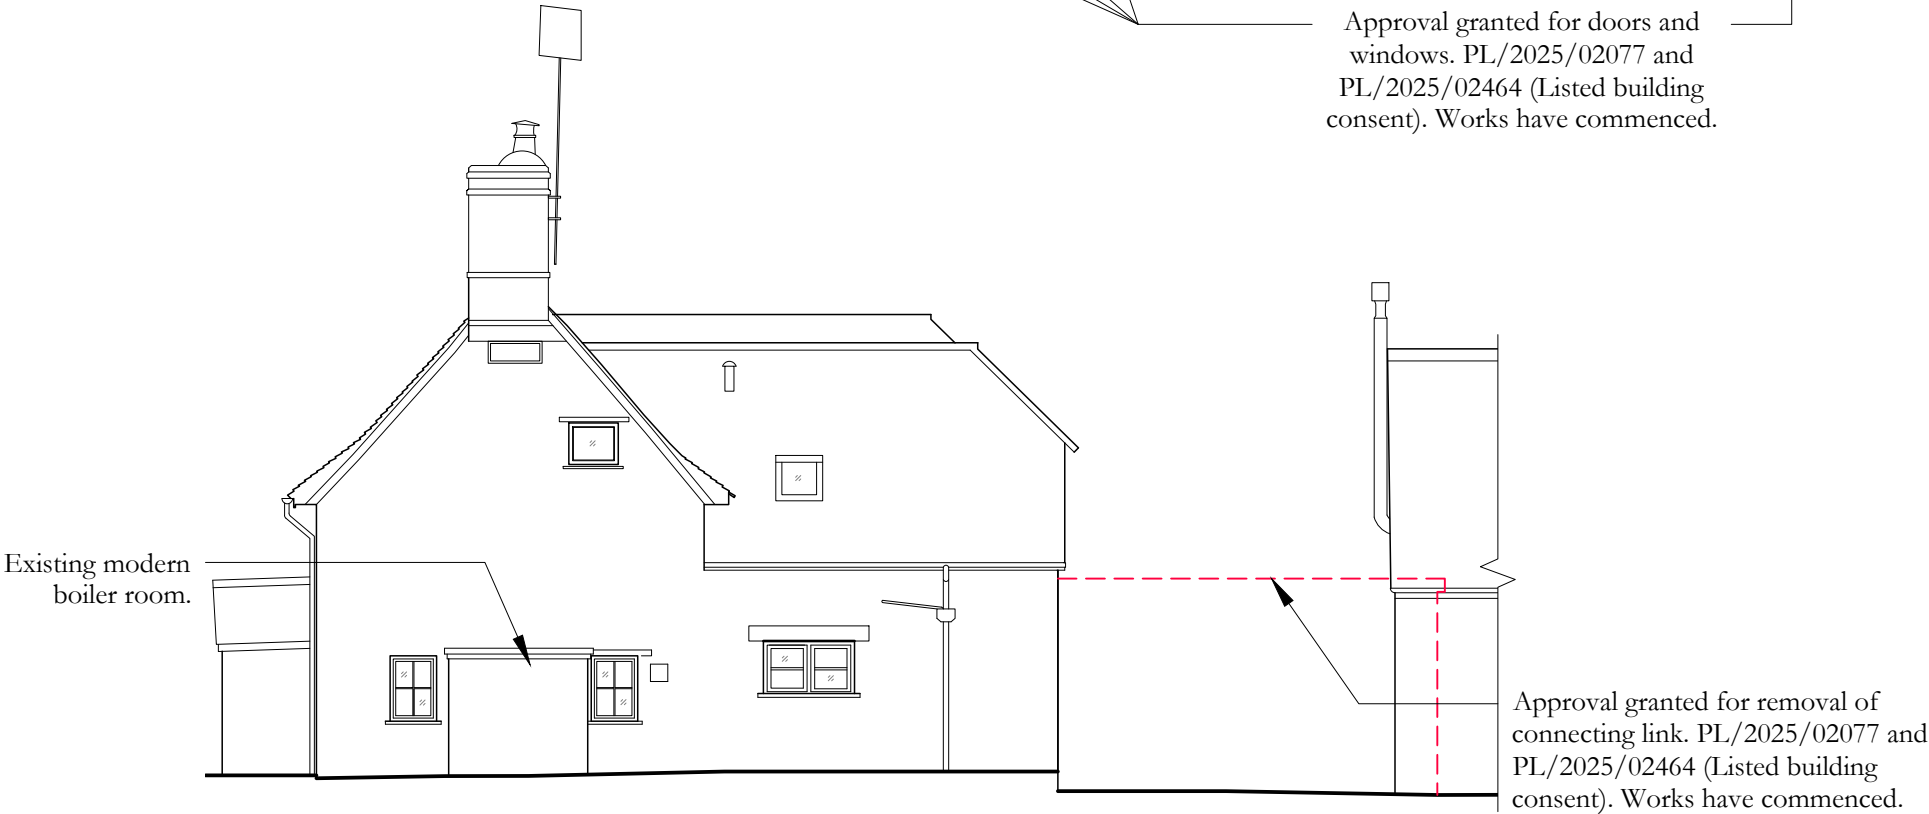

Elevation 04- As Existing
Scale 1:100