

Note:
Indicative visualisation illustrating the form, materiality and character of house type 2- Refer to proposed elevations for scaled representation.



Rendered dormer cheeks

Plain blue roof tiles

Off white through colour render

Partially glazed electric up and over garage door in ppc white


Half height natural stone coursed wall

Painted flush casement timber windows


Stone cills and lintels

Solid timber frame open sided porch with plain blue roof tiles

03 House Type 2 - Front Perspective

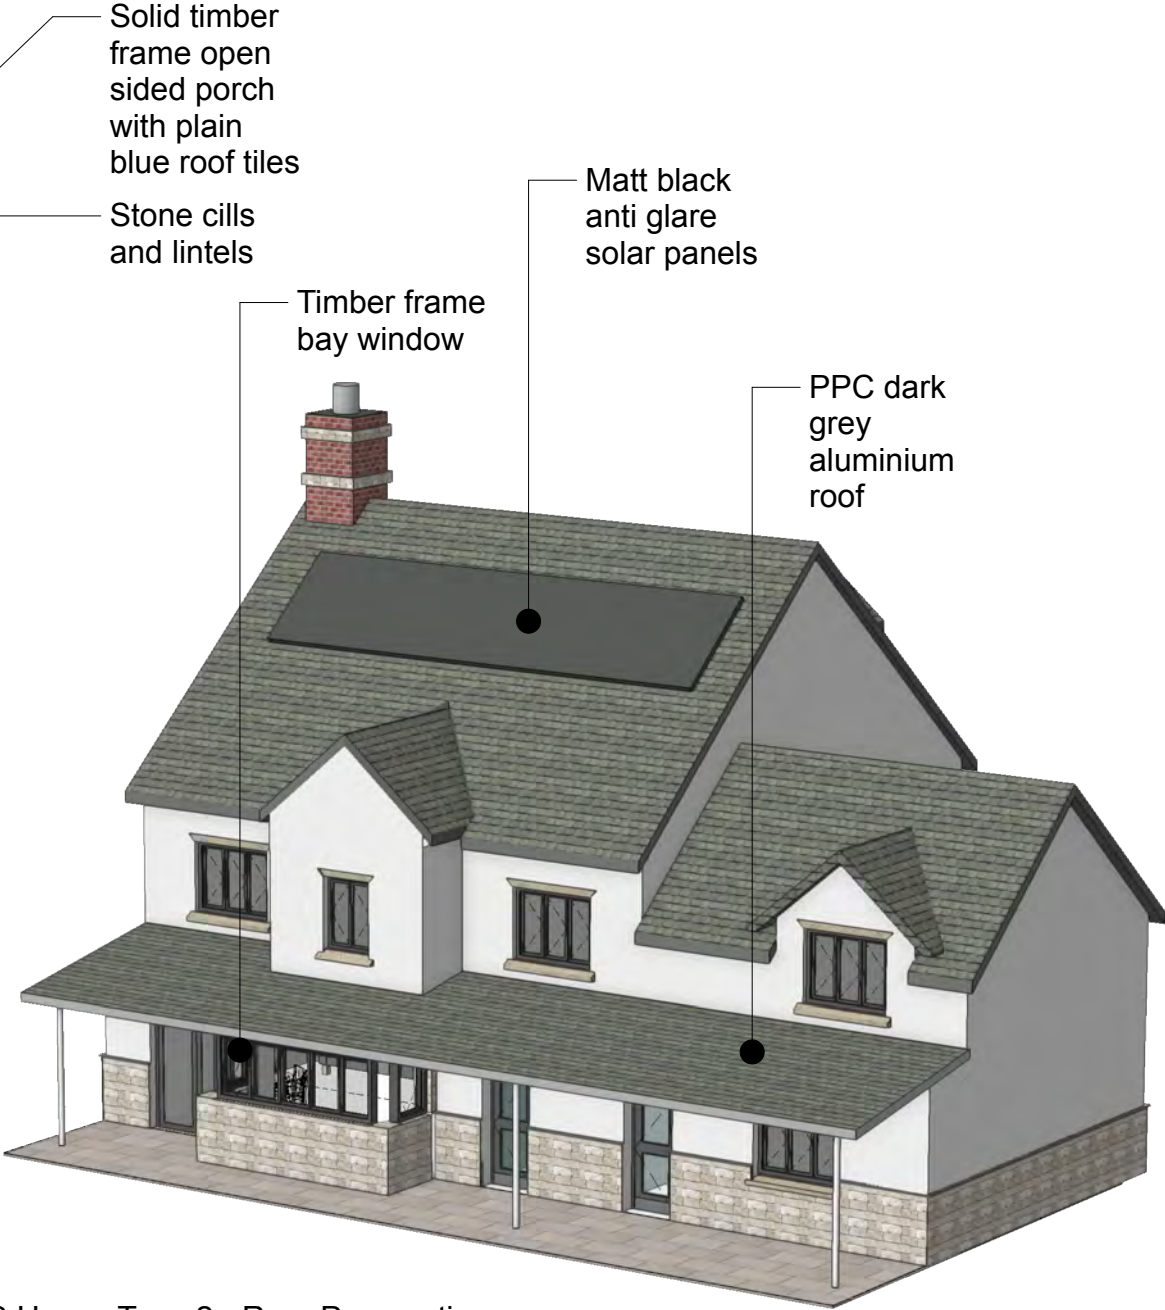

04 Ho03 House Type 2 - Rear Perspective

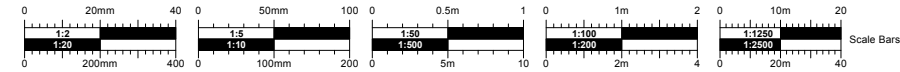

No.	Date	Dr/Ch	Revision Notes
A	27/09/2025		External Materials to Stone & render. Rear bay window added to ground floor. Chimney feature added.

Project Title
The Old Vicarage
Project Client
F.Tieman
Suitability
Code - Description
S0 INITIAL STATUS

Sheet Scale: 1:100 @ A3
Date: 27/09/2025
Drawn By: LW
Reviewed By: PR
Copyright. Check all dimensions on site. .
This drawing is only to be used on the site for which designed.

Sheet No.
Project ID - Originator - Volume - Level - Type - Role - Number
2127-CMS-XX-XX-DR-A-PL23
Sheet Title
House Type 2 - Plot 3 Proposed Visuals
26 Martingate, Corsham, Wiltshire, SN13 0HL, Web: www.cms-group.co, Tel: 01249 701333

Rev
A



PLANNING