


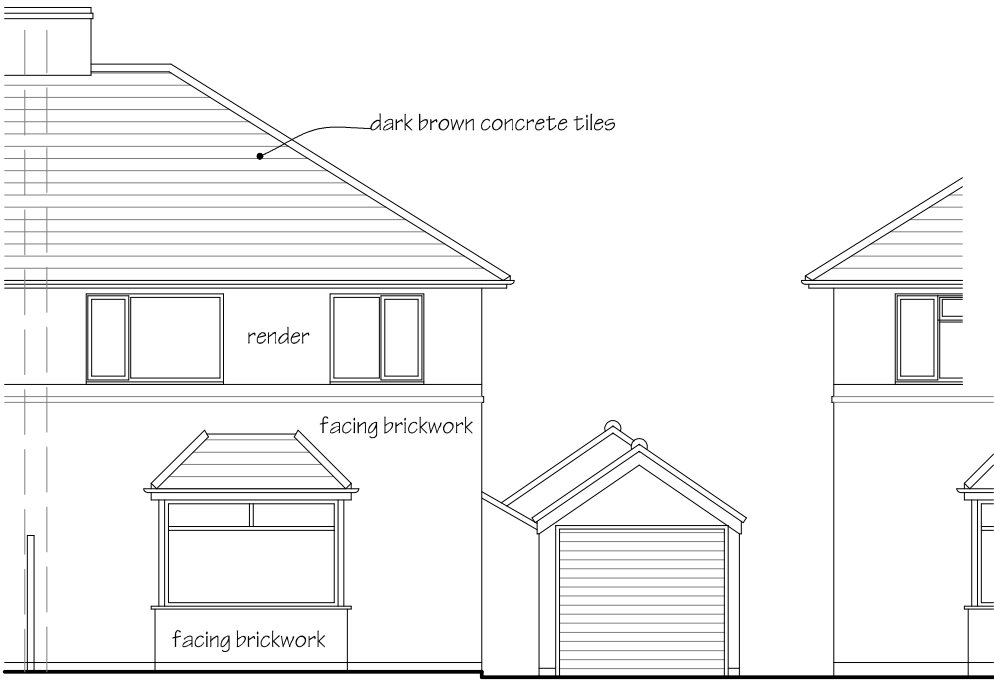


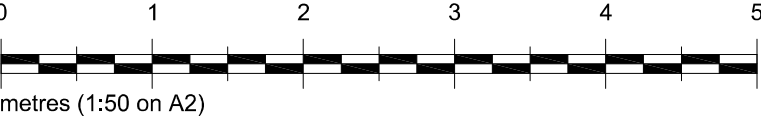


SOUTH EAST ELEVATION

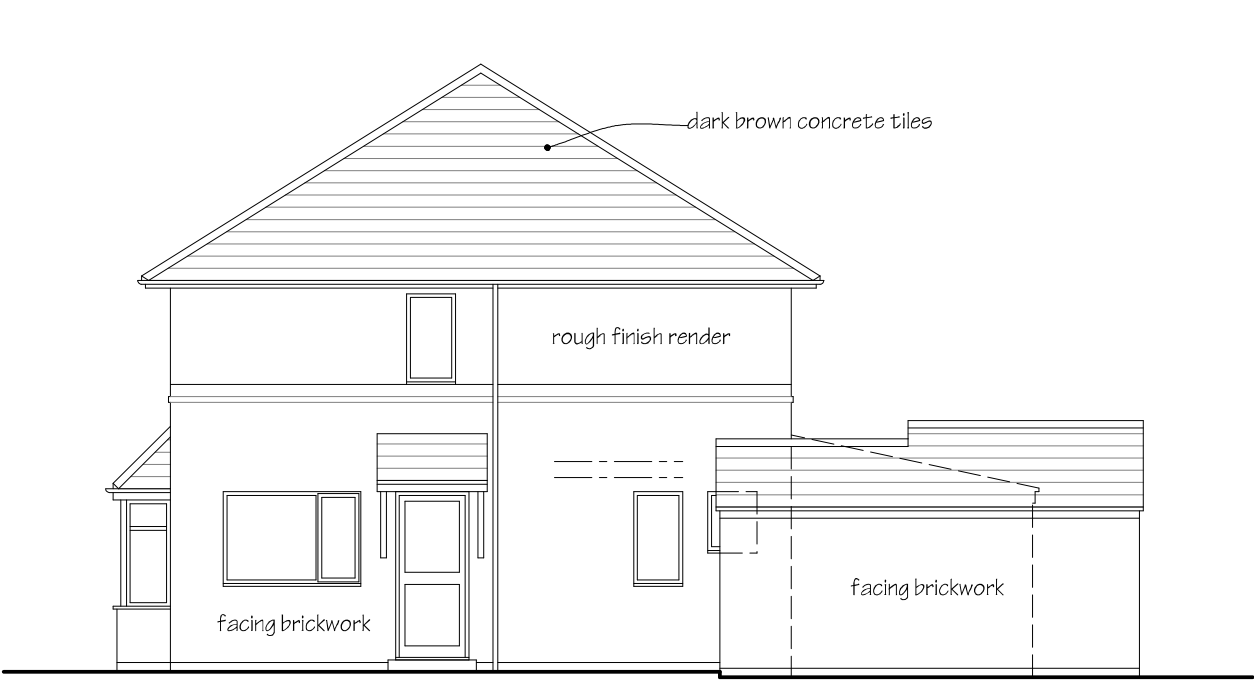


NORTH EAST ELEVATION

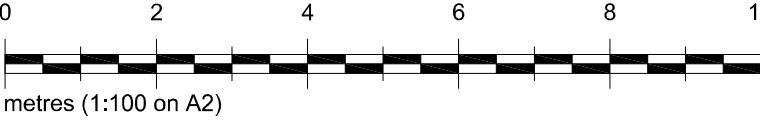


NORTH WEST ELEVATION

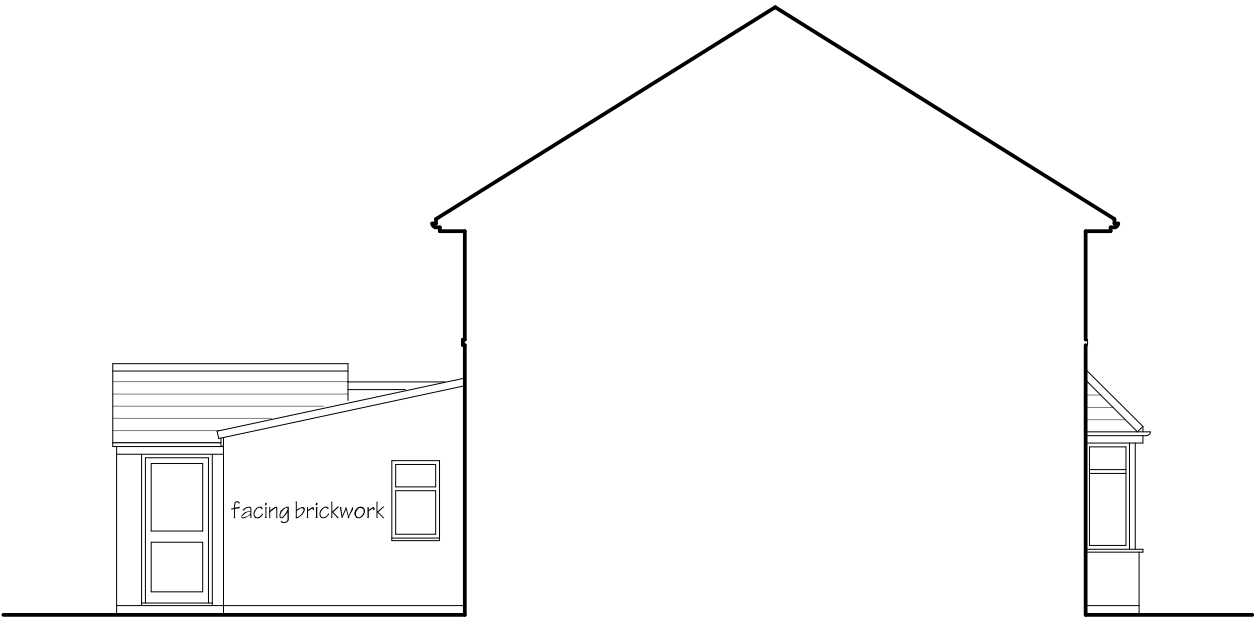

SOUTH WEST ELEVATION

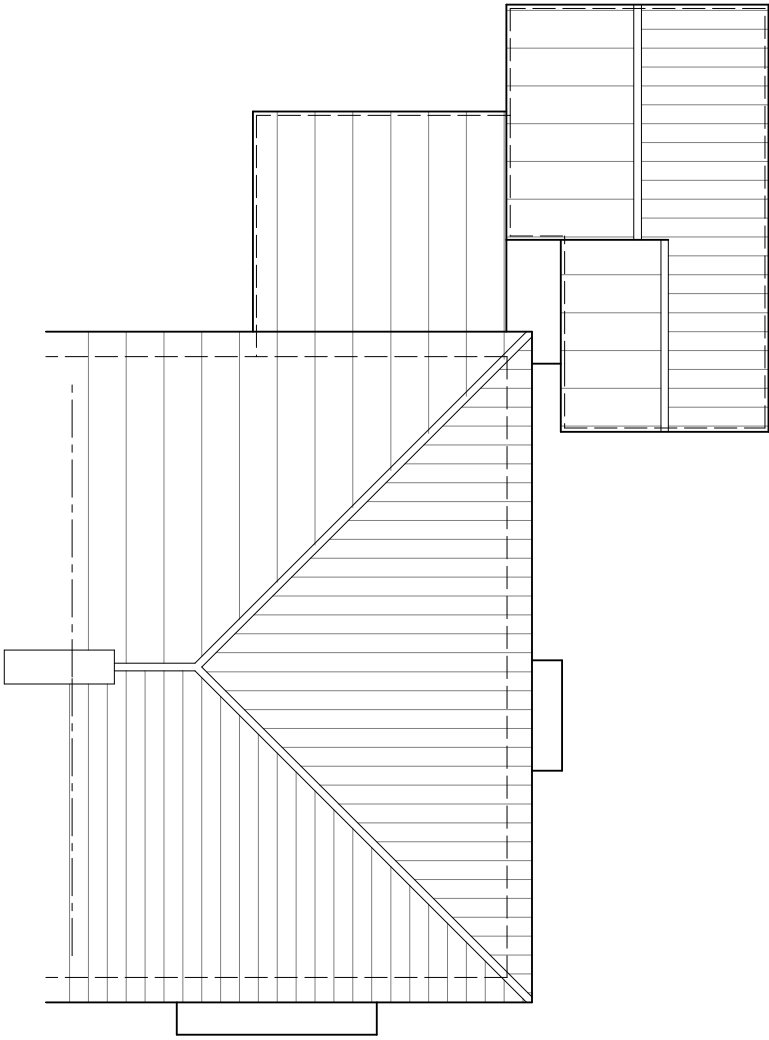

ROOF PLAN

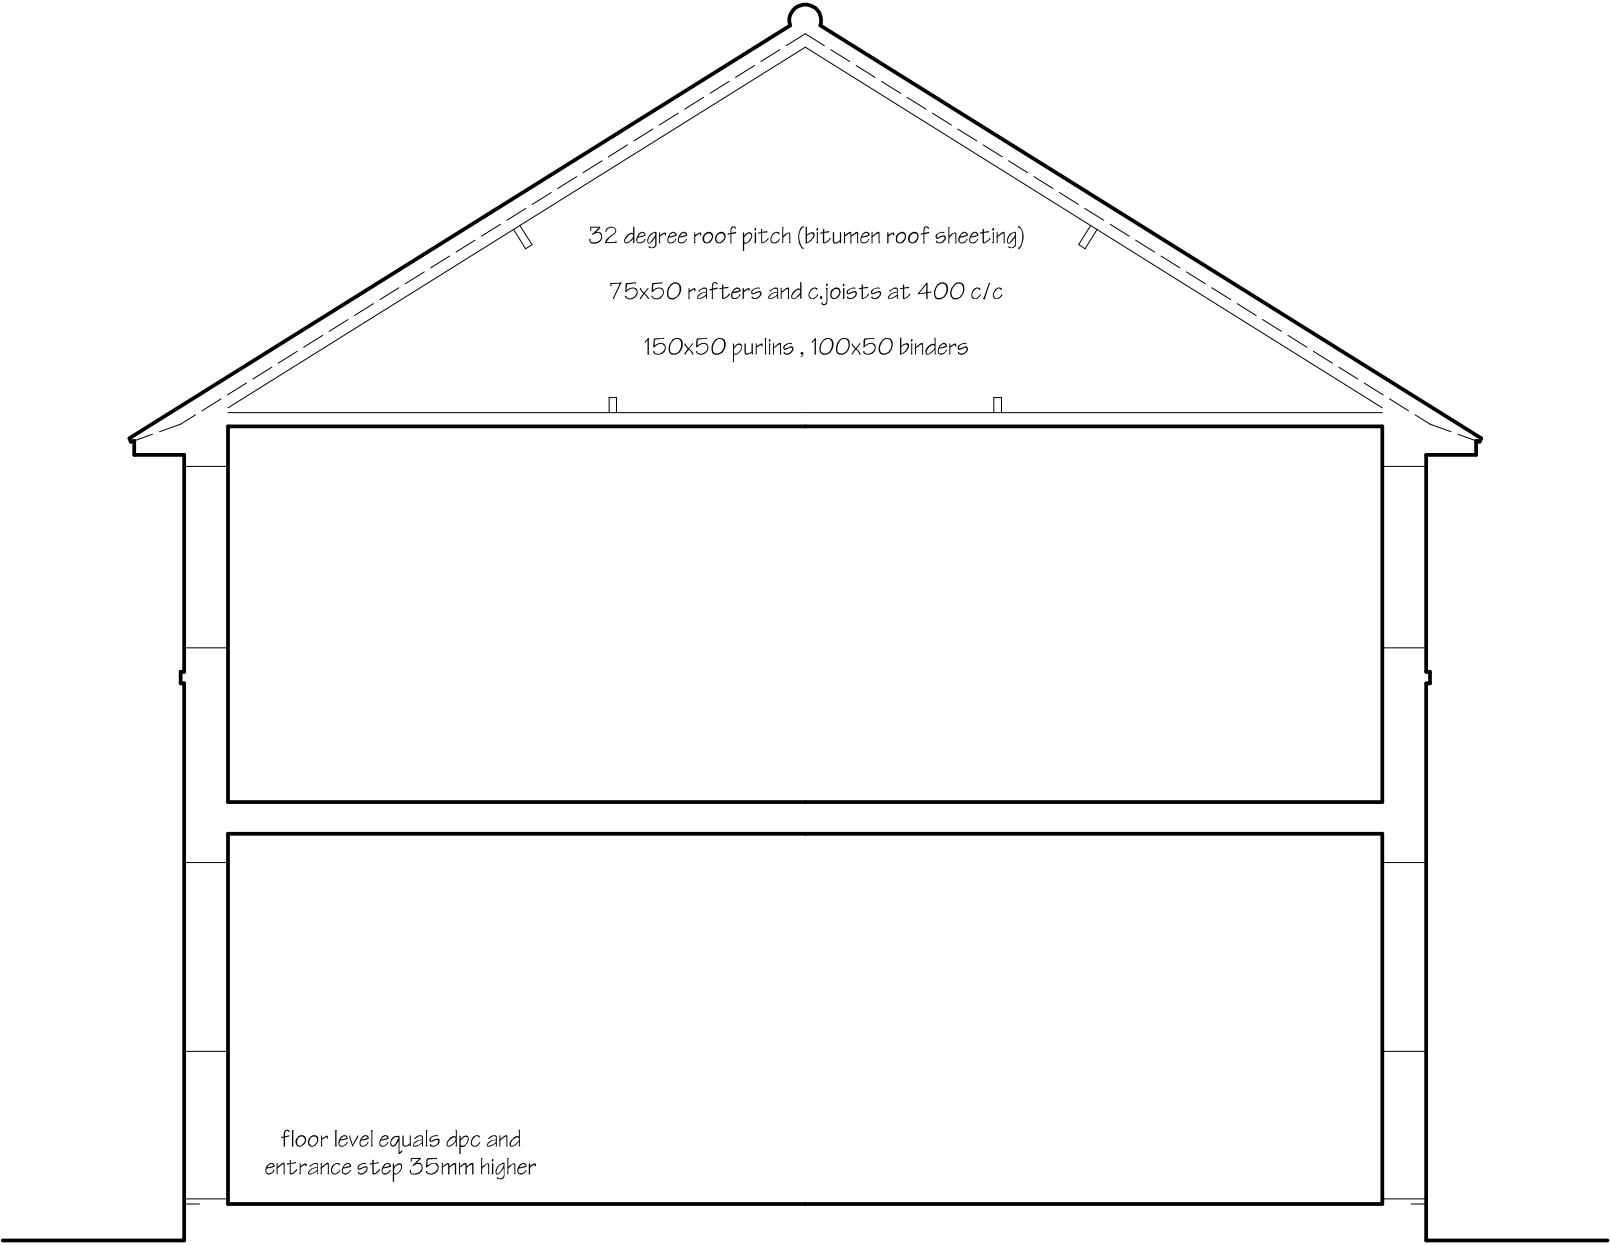

SECTION

K E V I N S M I T H <i>Architectural Services</i>			
7 Ludlow Close , Frome , Somerset . BA11 2ES TEL. 07946 678348 WEB. www.kevinjsmith.co.uk			
Client	IAN LEWIS		
Job	8 BLAIR ROAD , TROWBRIDGE , WILTSHIRE		
Title	SURVEY DETAILS 2		
Scales	1:50 1:100	Date	OCTOBER 2025 Ref No 2629 / 02