


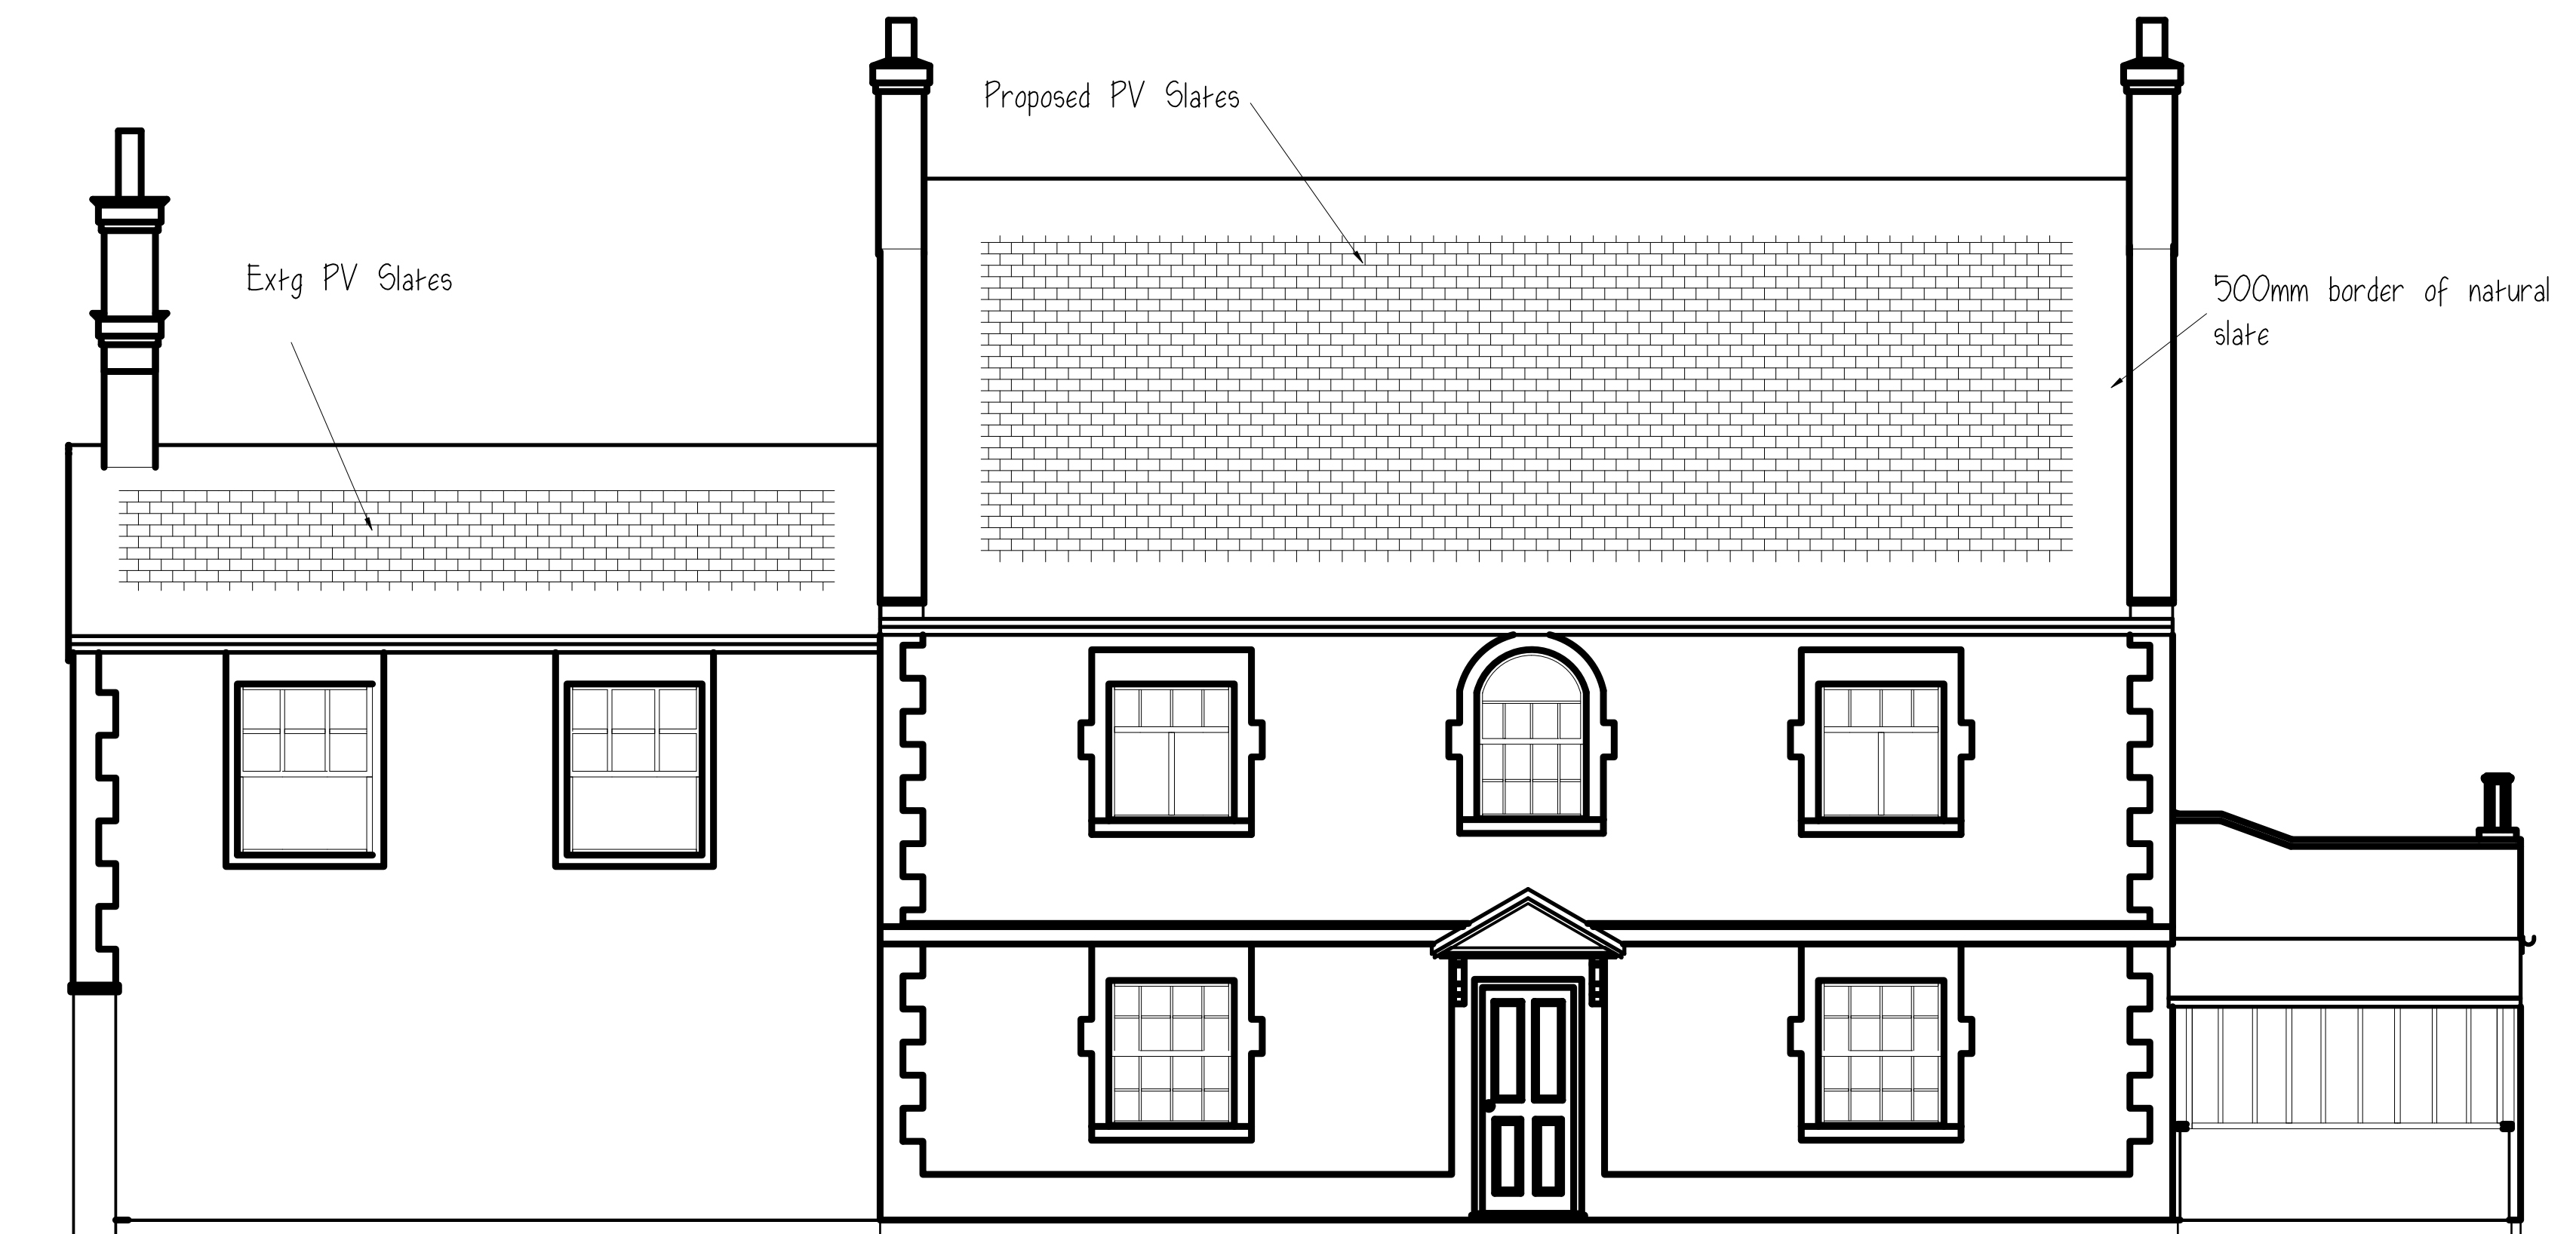


N. W. Elevation

1:50



S. W. Elevation

1:50

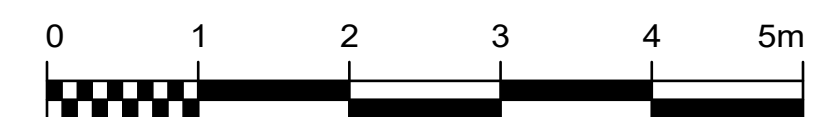

**Giles Bennett Design**

3 Old Court Close  
Cox Green  
Maidenhead  
Berks. SL6 3AJ

Tel: 07909 910009  
E-Mail: giles@gilesbennett.co.uk

**Client**

Mr. & Mrs. D. Sparrow

**Job Title**

27 Langley Road  
Chippenham  
Wilts. SN15 1BP

**Drawing Title**

Proposed  
Elevations 2

Scale  
As Shown on A1 Sheet

Date  
December 2025

Drawn by  
G. T. Bennett

**Drg. No.**

GTB-927-2C