



A3 paper size

ISSUE	
1	10.05.18
	REVISION

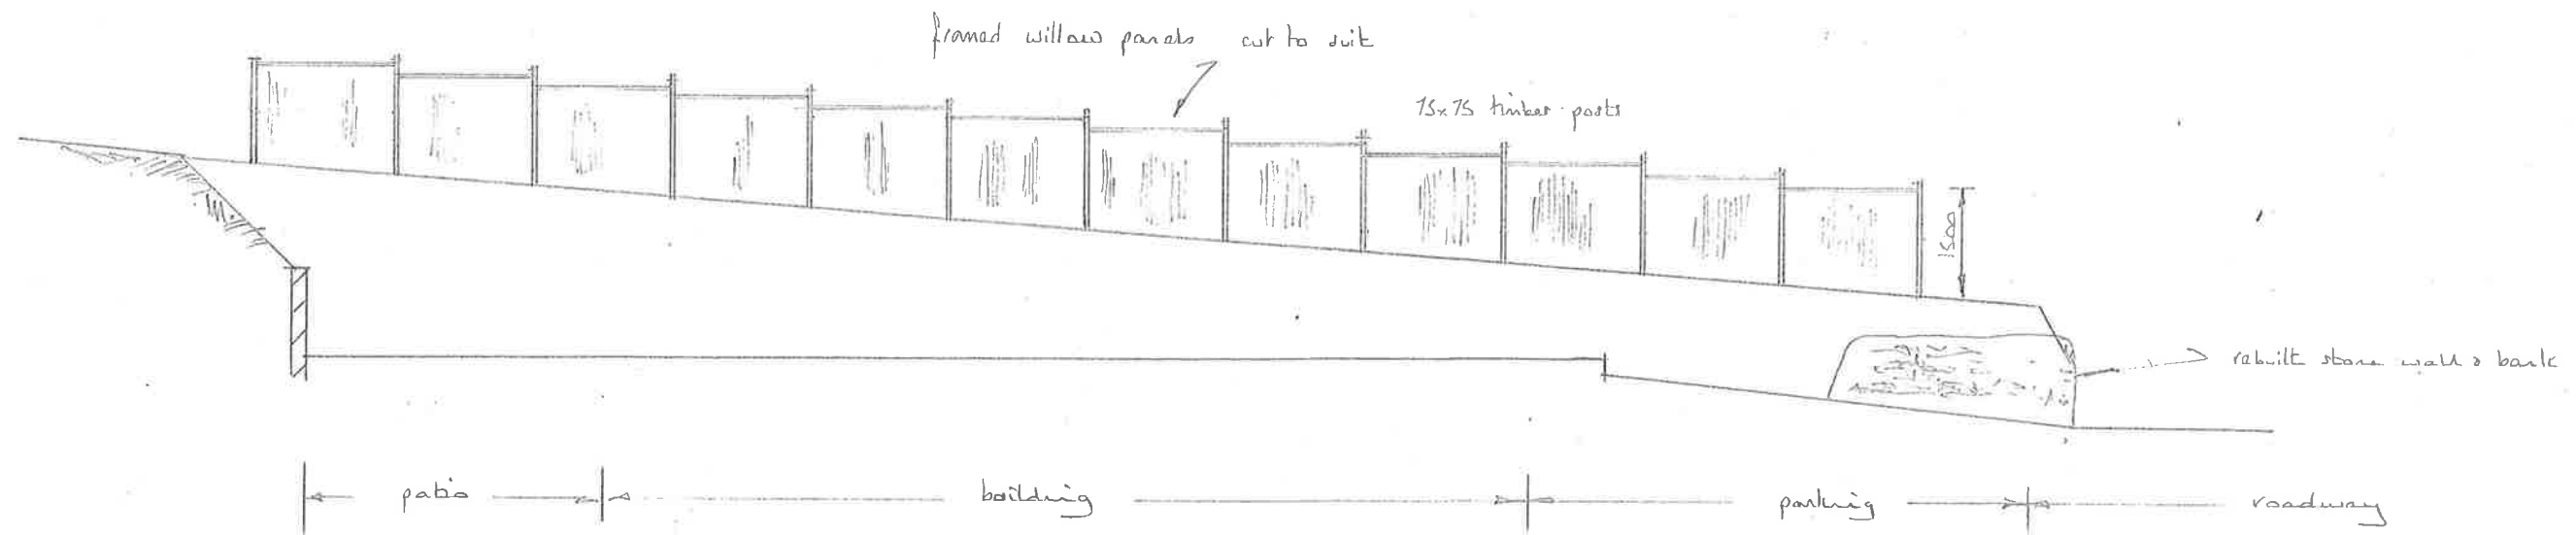

DRAWING NO. - 1322	PROPOSED DWELING ADJ. 101 STURLEY HILL STURLEY CAMB.
--------------------	---

Scales as shown	
SHEET	CONST
8	9

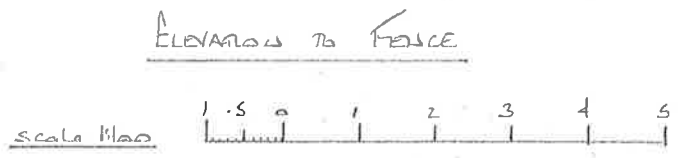

ALL INFORMATION AND DIMENSIONS TO BE CHECKED AND
VERIFIED PRIOR TO CONSTRUCTION OF STRUCTURE MATERIALS