


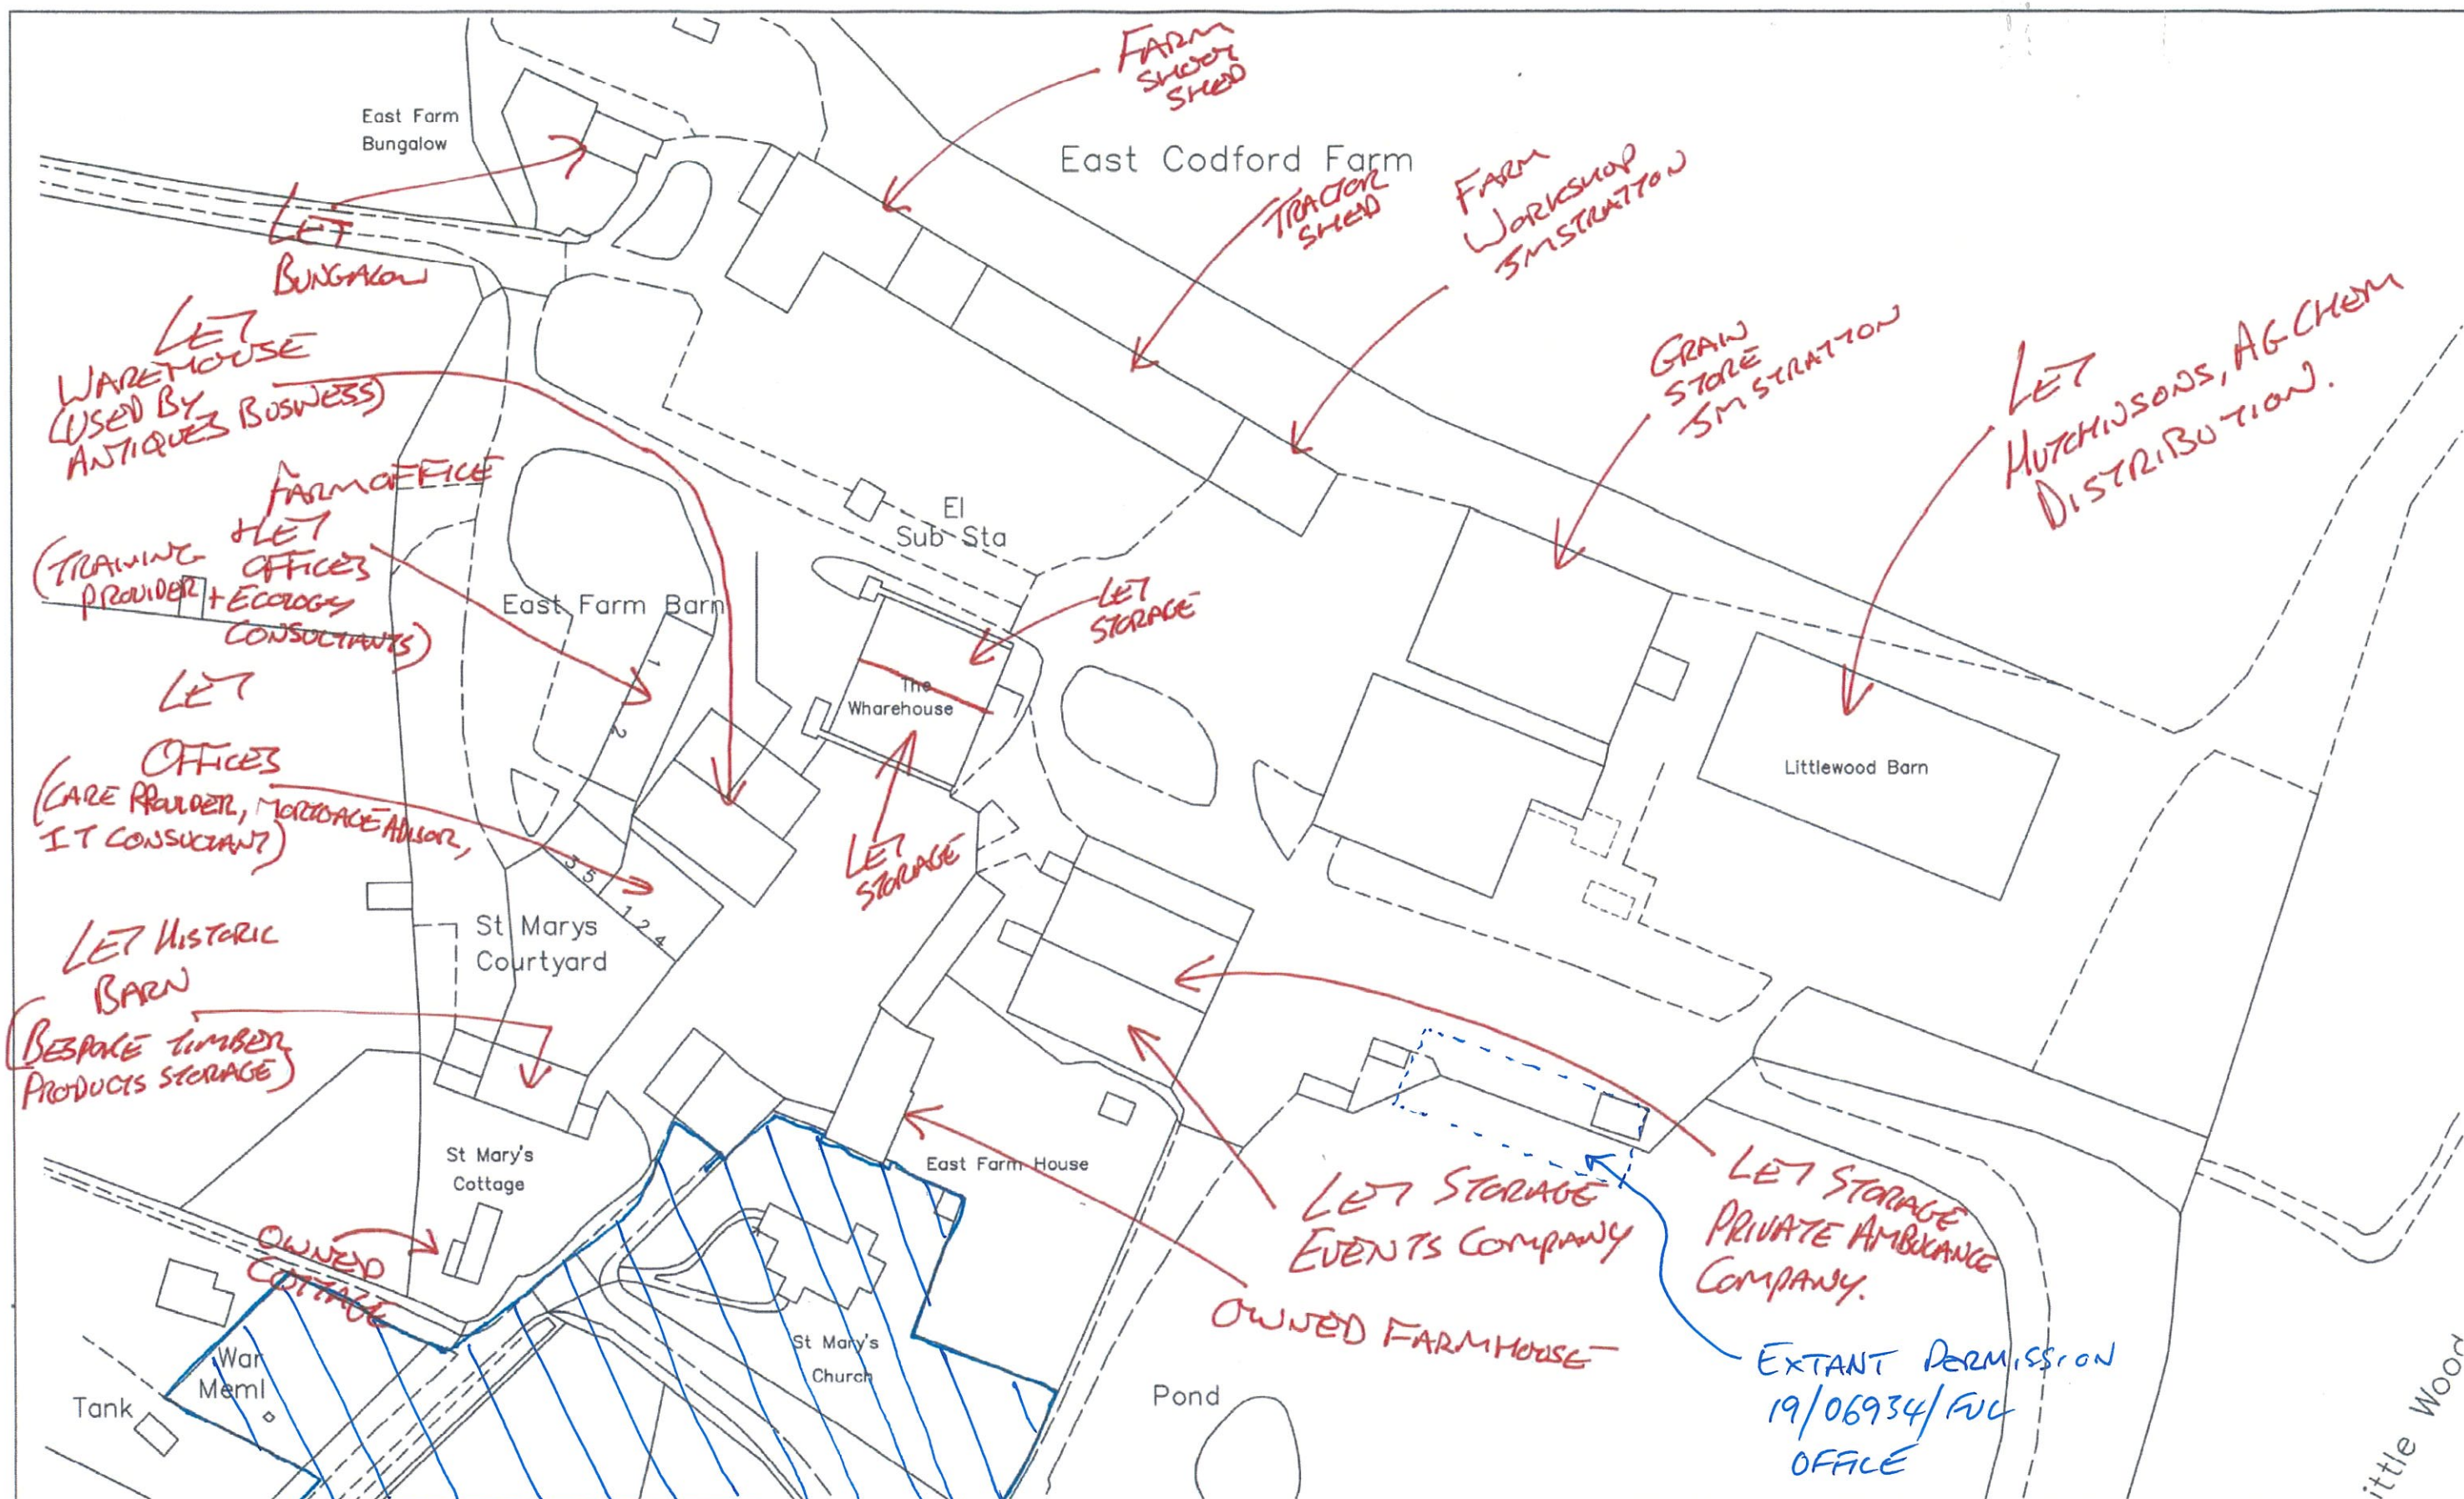

Rev No.	Revision Note	Date	Drawn	Checked
B	Grain store 3&4 COU	29.07.25	AW	AW
C	Class R red line amended	10.09.25	AW	AW
D	Straw Barn added	29.10.25	TJ	AW

NUMBER - REV - CLIENT - PROJECT			01973-00 - D - JM Stratton & Co - East Farm		
TITLE			BOURNE VALLEY ASSOCIATES		
DATE			ANDOVER LANE FARM		
SHEET			FABERSTOWN		
SCALE			ANDOVER		
DRN BY			HAMPSHIRE		
CHK BY			SP11 9PE		
PAPER SIZE			A3		
			Tel: 01264 850159		
			Email: info@bournevalley.co.uk		

