


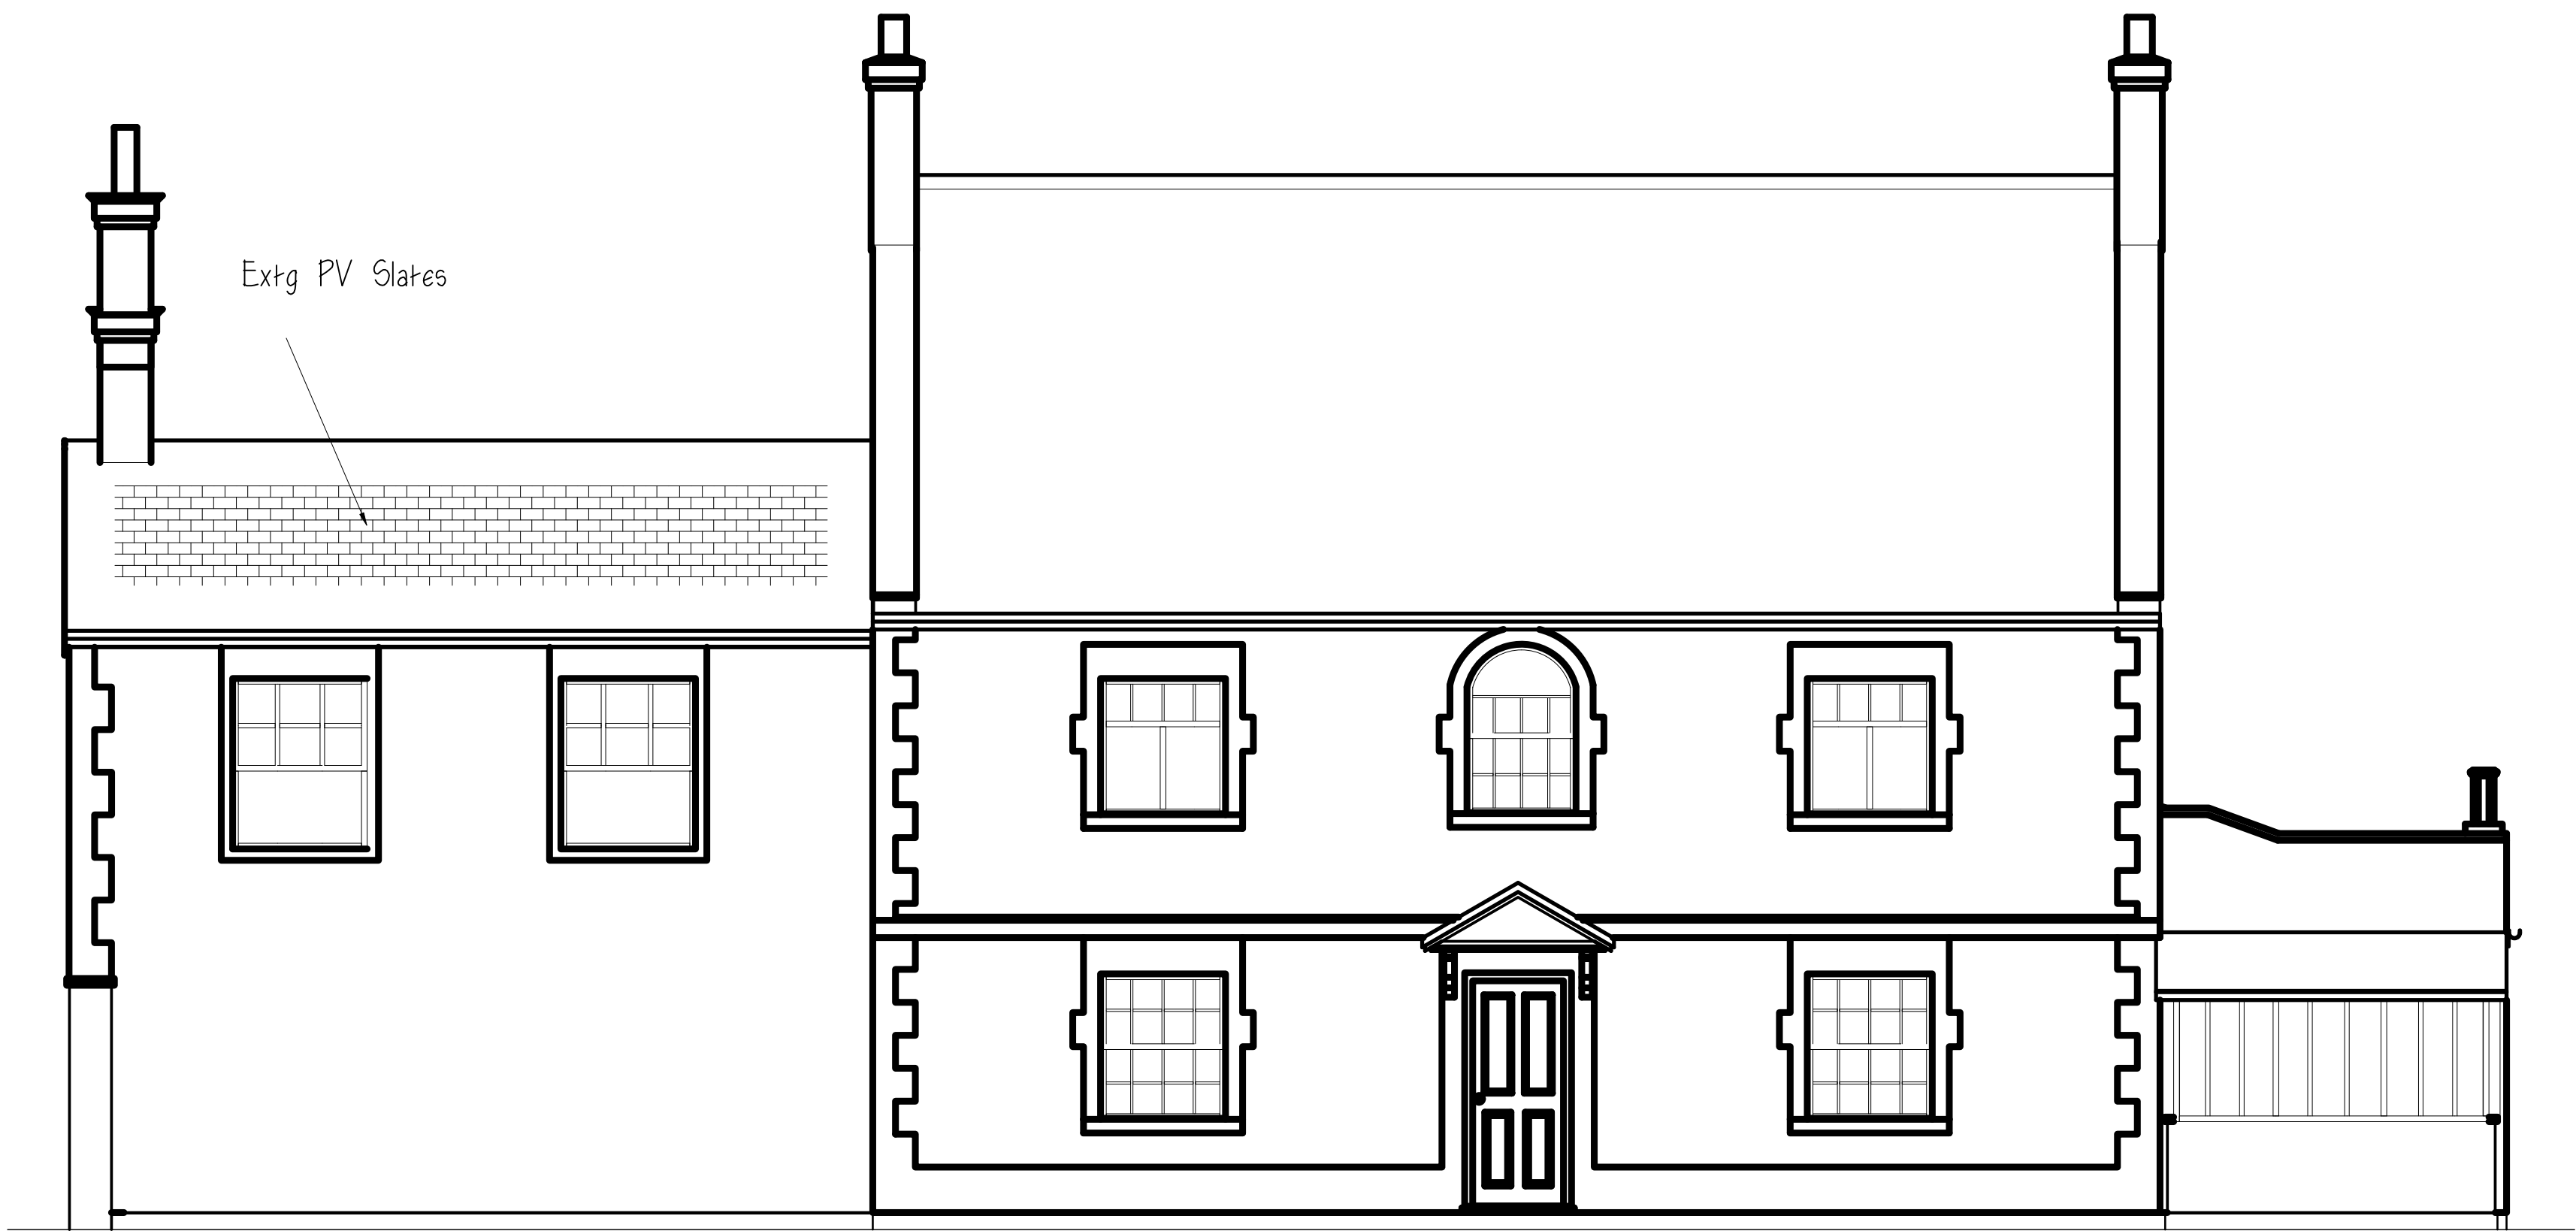

N. W. Elevation

1:50



S. W. Elevation

1:50



Giles Bennett Design

3 Old Court Close
Cox Green
Maidenhead
Berks. SL6 3AJ

Tel: 07909 910009
E-Mail: giles@gilesbennett.co.uk

Client
Mr. & Mrs. D. Sparrow

Job Title
27 Langley Road
Chippenham
Wilts. SN15 1BP

Drawing Title
Existing
Elevations 2

Scale
As Shown on All Sheet
Date
December 2025
Drawn by
G. T. Bennett

Drg. No.
GTB-927-2B