


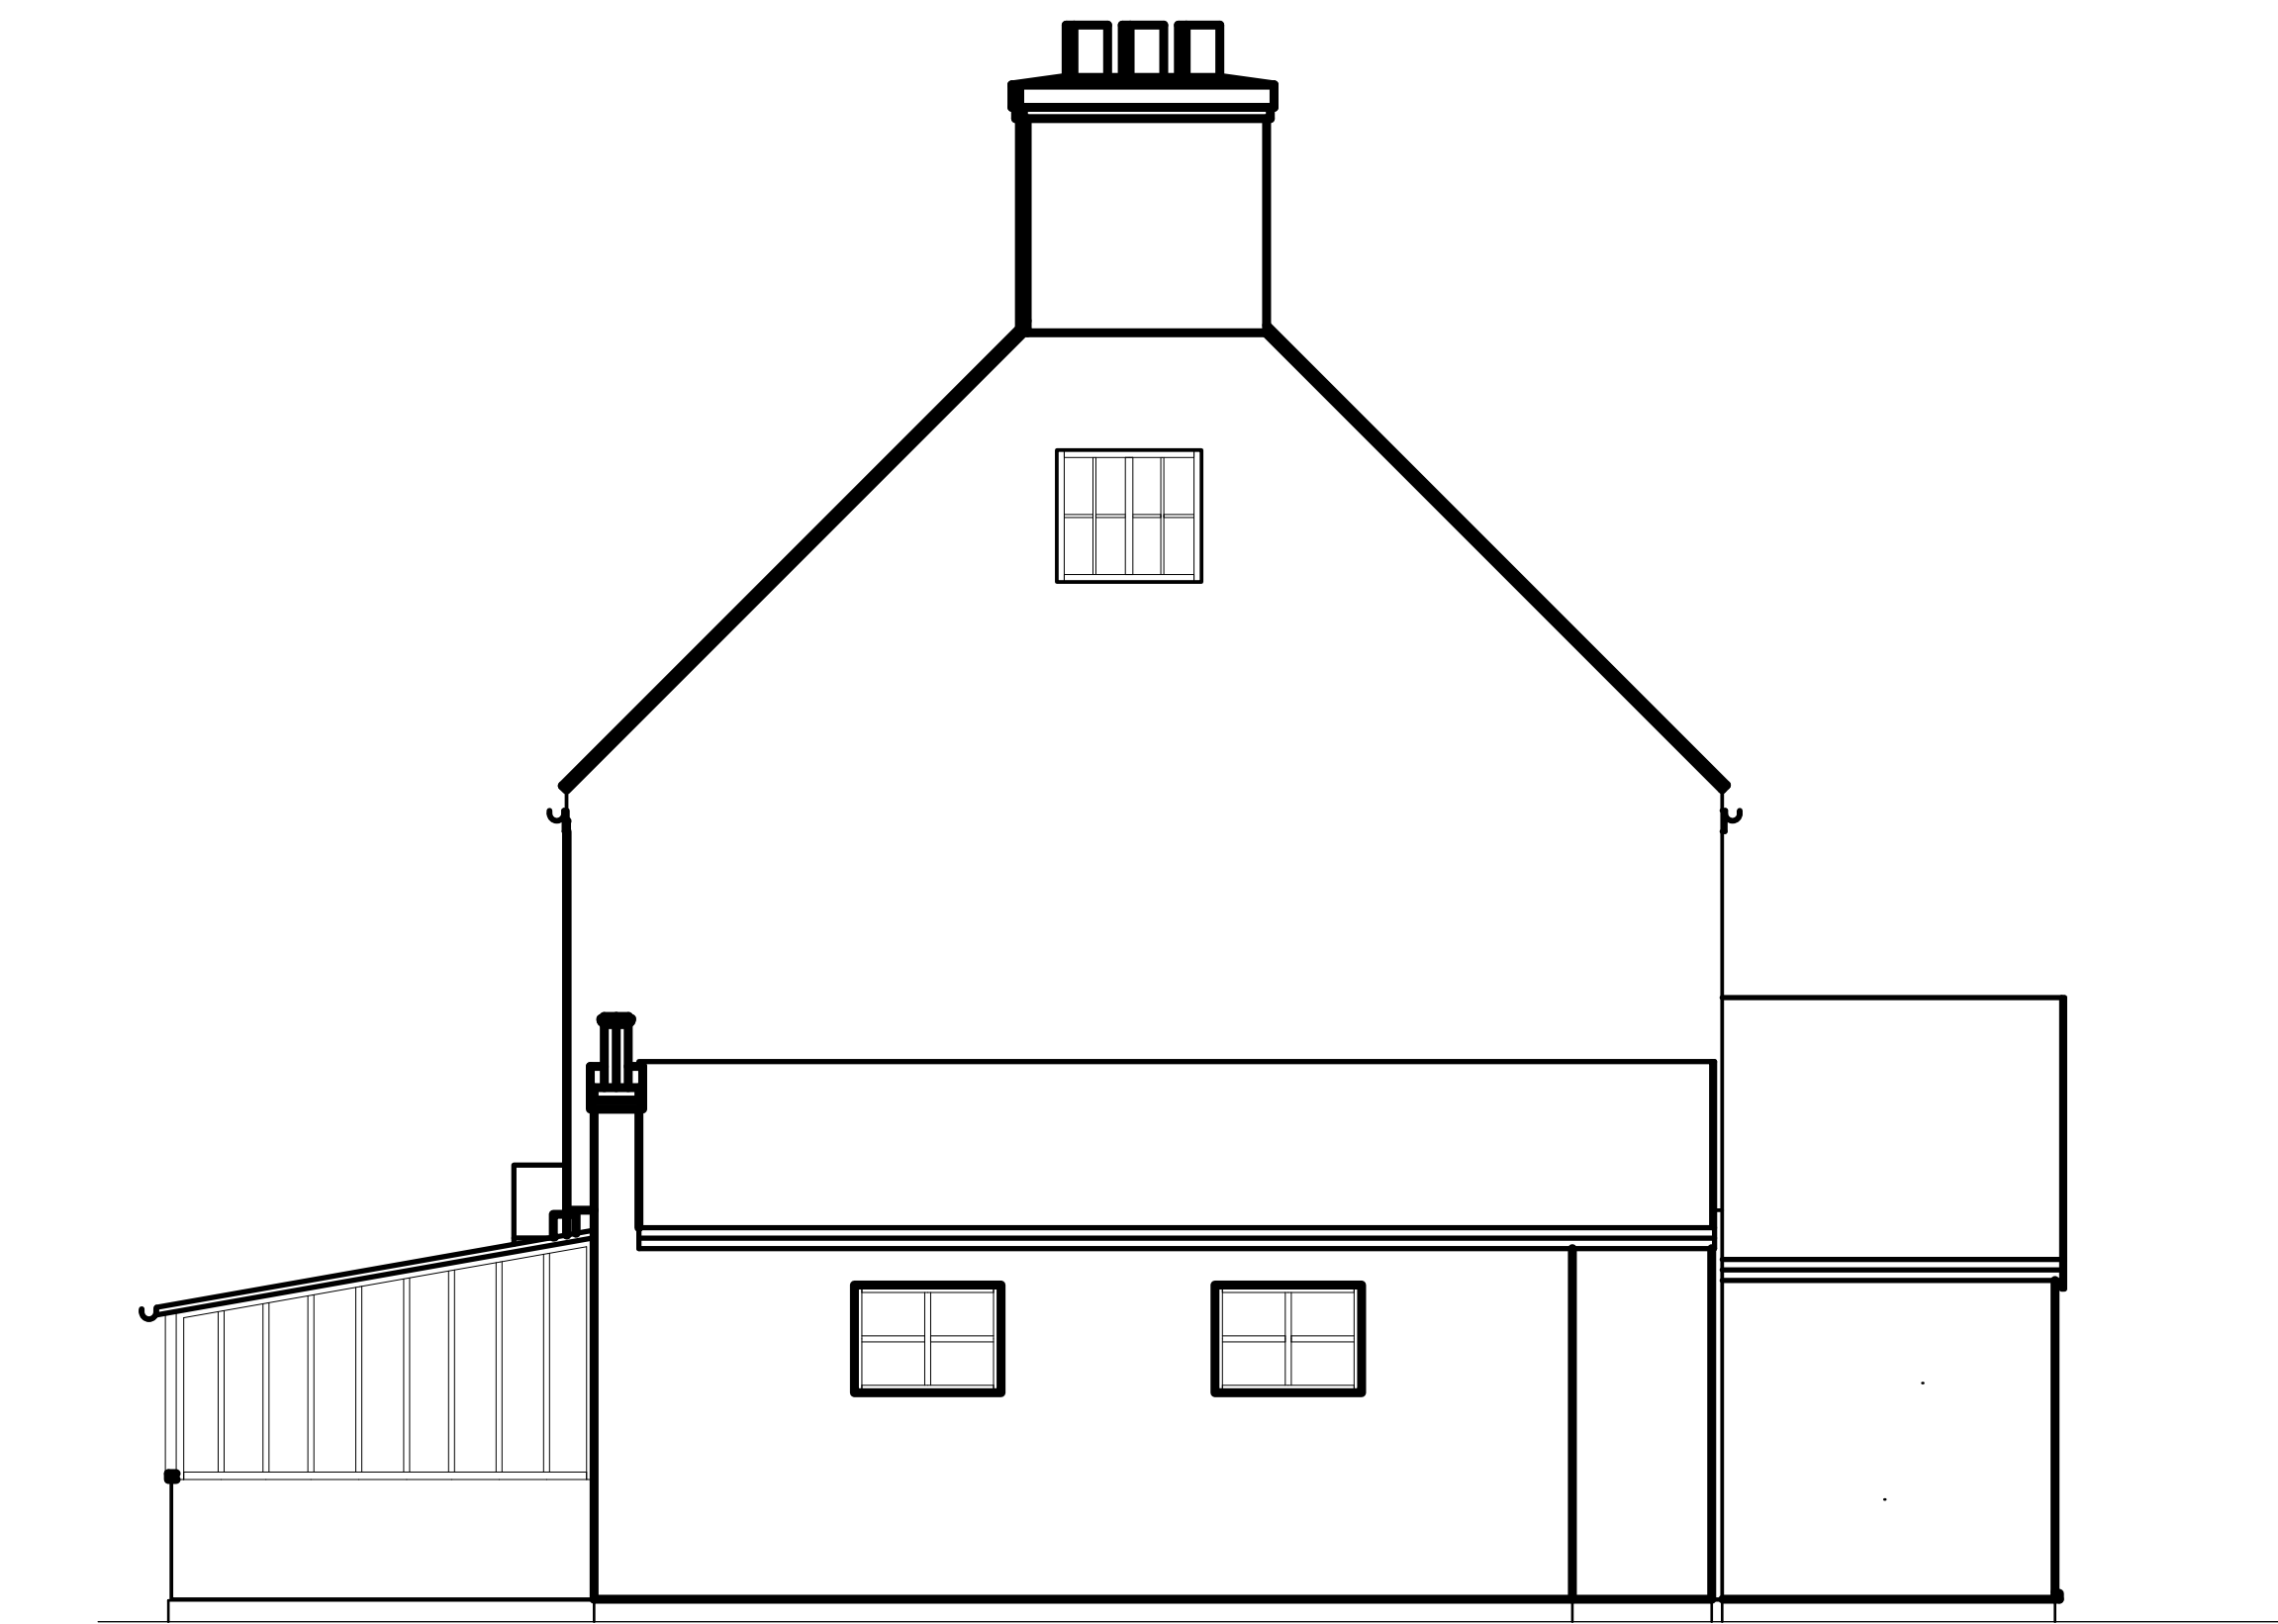

N. E. Elevation

1:50



S. E. Elevation

1:50



Giles Bennett Design

3 Old Court Close
Cox Green
Maidenhead
Berks. SL6 3AJ

Tel: 07909 910009
E-Mail: giles@gilesbennett .co.uk

Client
Mr. & Mrs. D. Sparrow

Job Title
27 Langley Road
Chippenham
Wilts. SN15 1BP

Drawing Title
Proposed
Elevations 1

Scale
As Shown on A1 Sheet
Date
December 2025
Drawn by
G. T. Bennett

Drg. No.
GTB-927-1C