


200 100 0 100 200 300 400 500 600

Scale 1:20

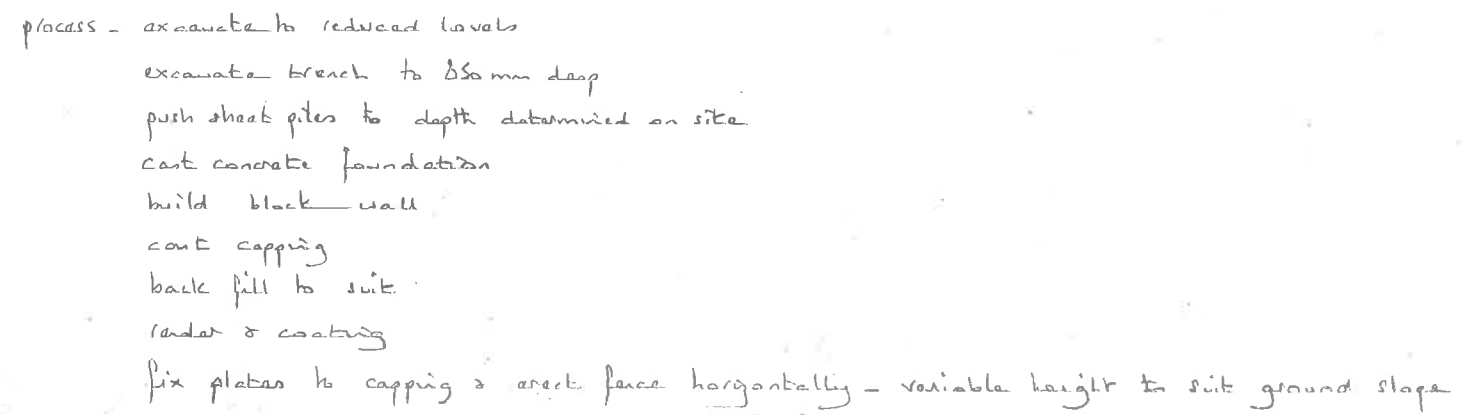

revision

PHILIPSON DWELLING
ADJ. 101 STONEY HILL
STONEY
CALNE

SCALES as shown

Cont

ALL INFORMATION AND DIMENSIONS TO BE CHECKED AND
VERIFIED PRIOR TO CONSTRUCTION OR ALTERATION WORK