

A3 paper size

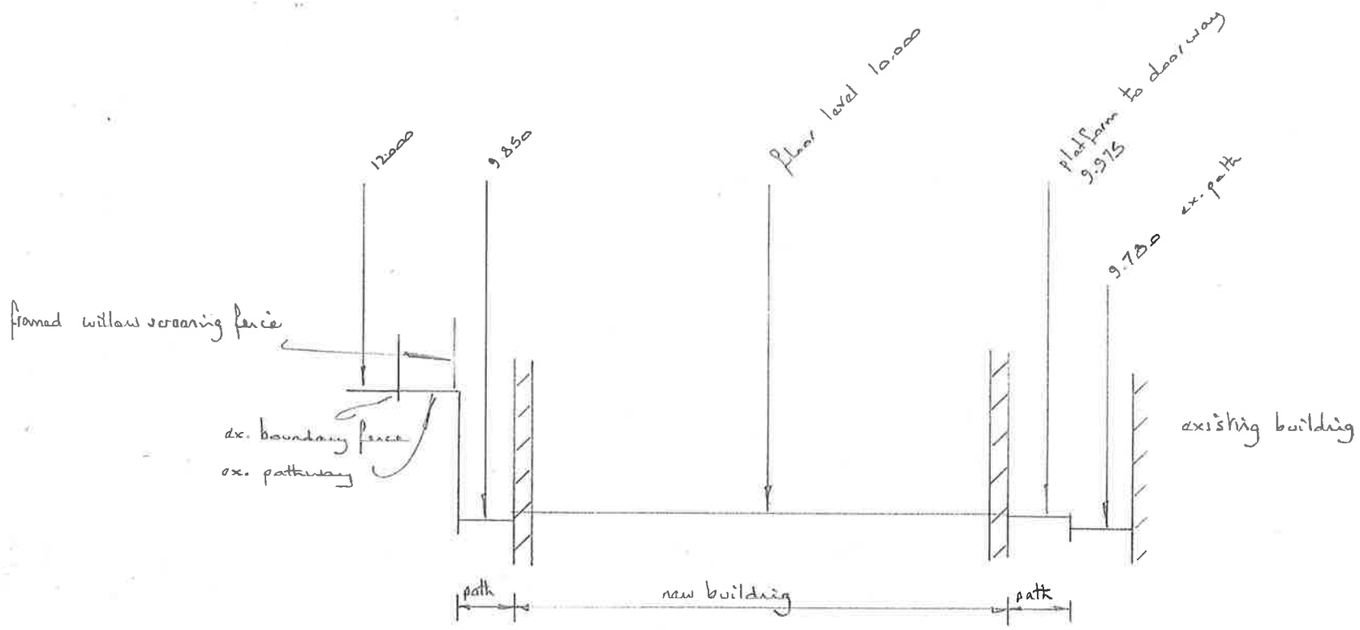

Proposed Horizontal Section

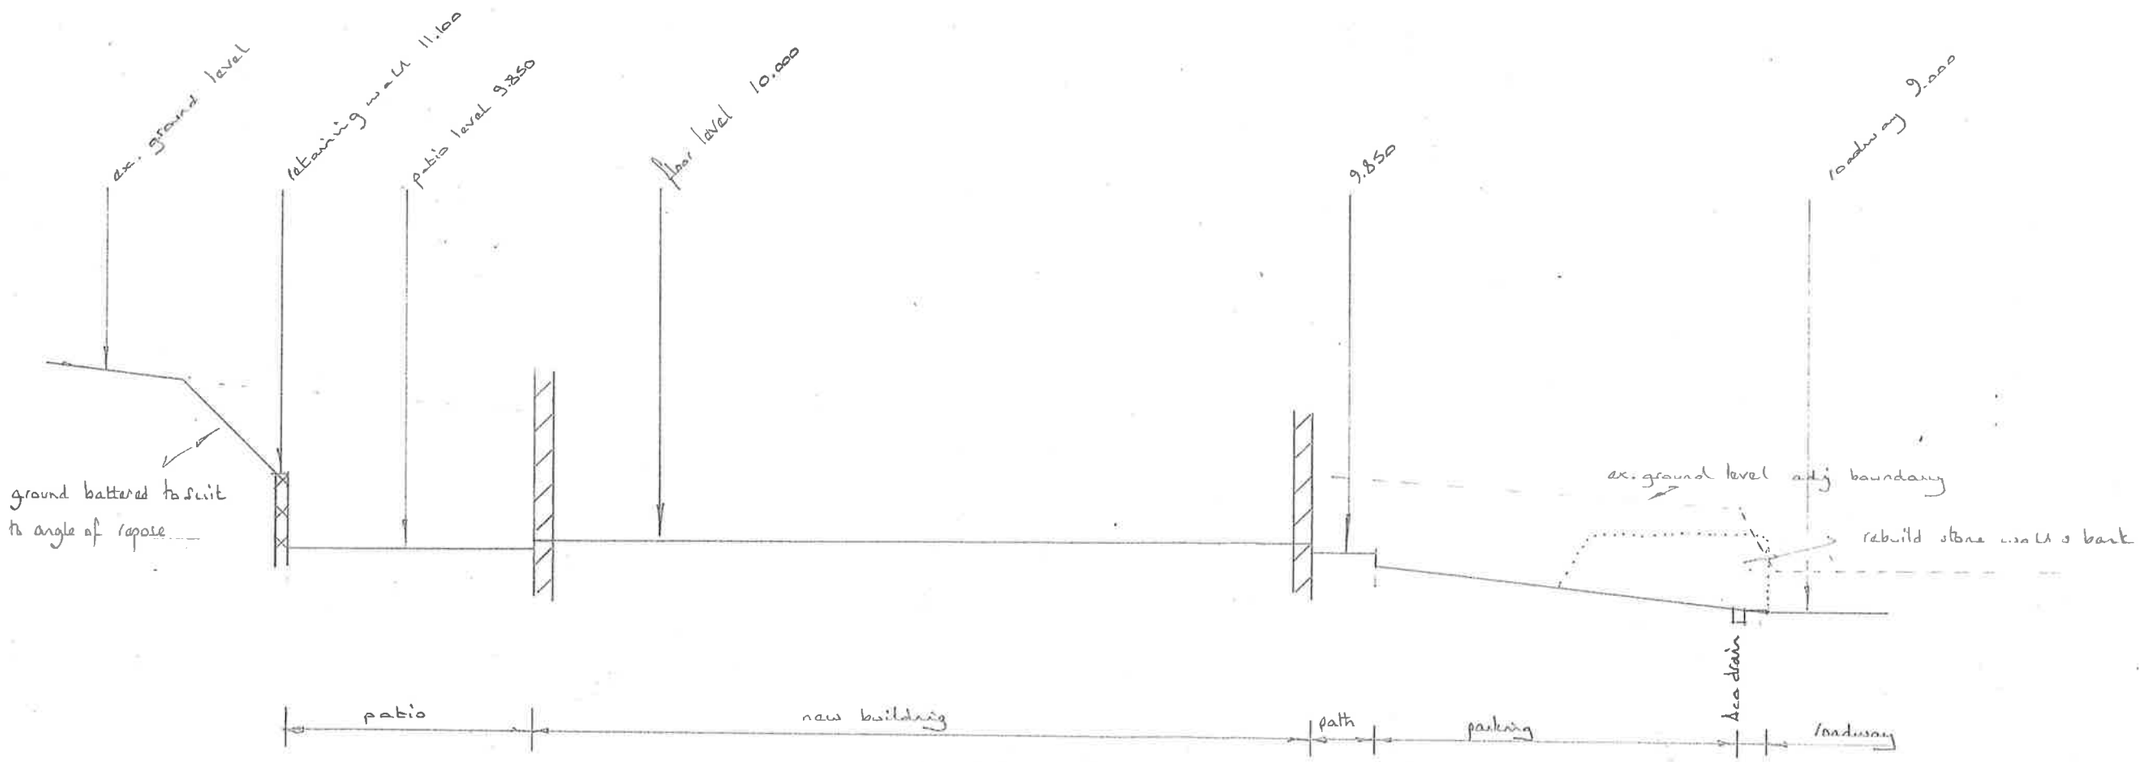

Proposed Longitudinal Section

1 :5 0 1 2 3 4 5 scale 1:100

ISSUE	
1	17_04_18
	REVISION

DRAWING No. 1322

Proposed Dwelling at Nos. 101 Shudley Hill Shudley Calne

SCALES as shown

SHEET	CONT
6	7

ALL INFORMATION AND DIMENSIONS TO BE CHECKED AND VERIFIED PRIOR TO CONSTRUCTION OR MANUFACTURE