




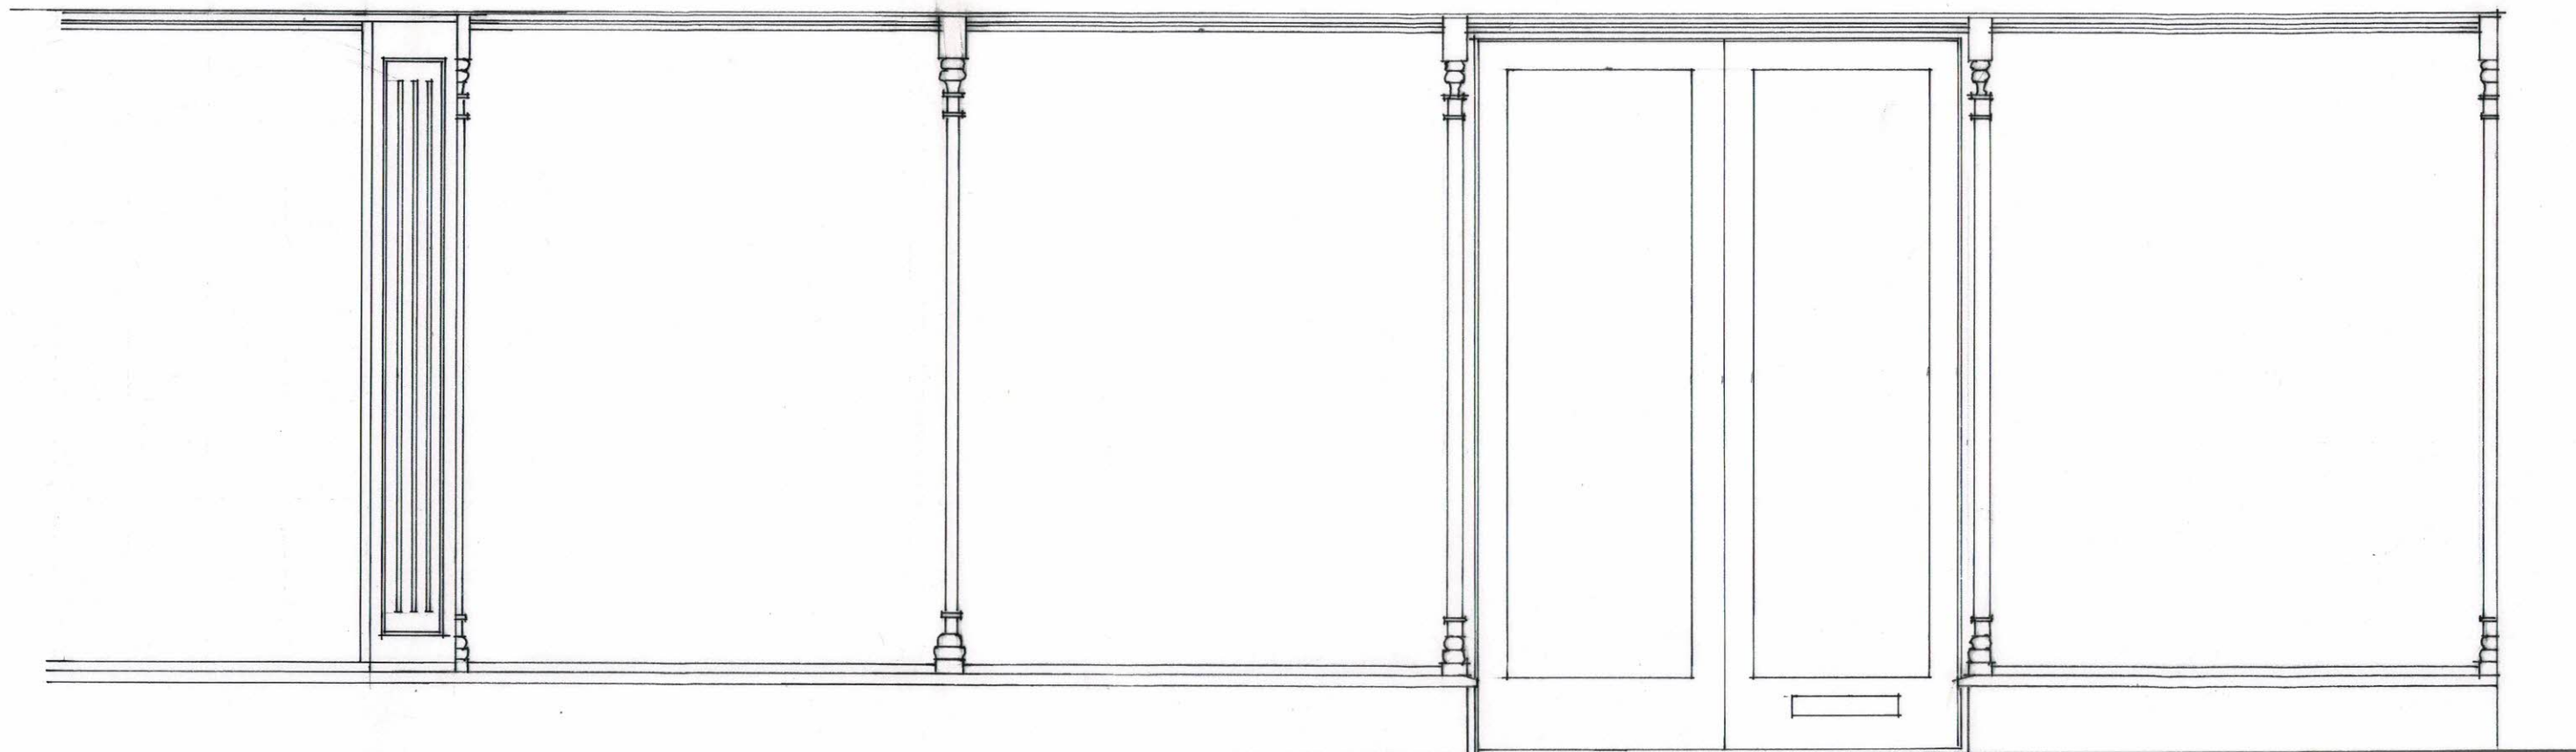

NORTH ELEVATION

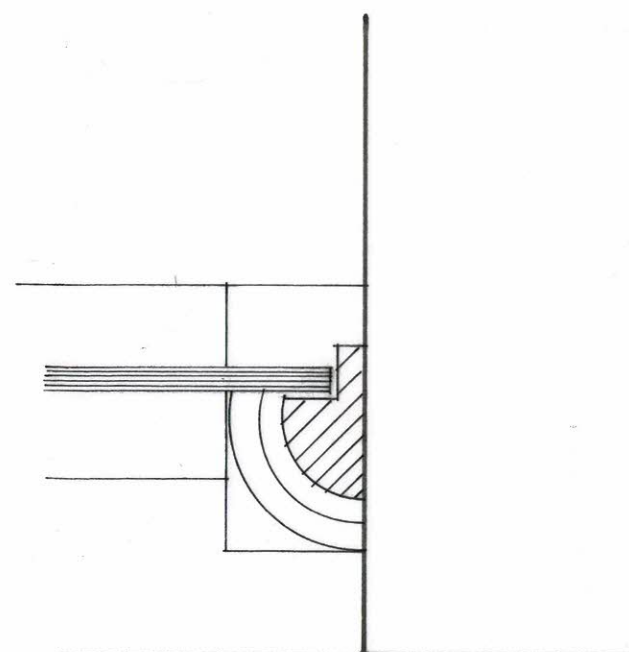

ABUTMENT DETAIL

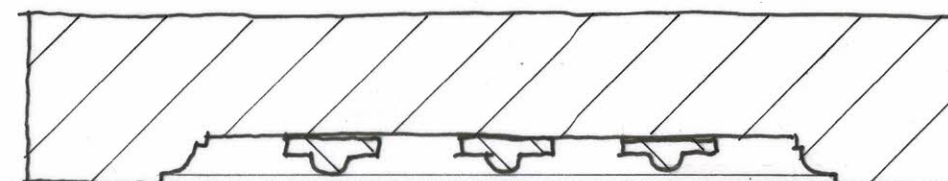


MASKING PANEL DETAIL

22/24 MARKET PLACE, WARMINSTER.
NORTH (FRONT) WINDOW/DOOR DETAILS - ALTERATIONS AND REPAIRS

Carefully remove section of existing front window between 22 and 24 following the construction of the new 250mm wide internal party wall off existing foundations. Wall to finish behind existing window cill position.

Fabricate a new 250mm wide recessed timber panel with planted astragal beading to mask the new internal wall location and form junction to the abutment window framing.

Allow to carefully inspect the historic window to 22 to determine the condition of the entire framework and fabricate/replace or repair the head, frame and cill as required in strict accordance with the above details and sections to match the existing. The existing modern double entrance door and frame will be retained.

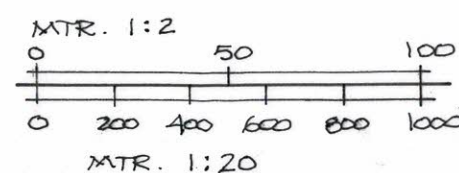

WINDOW DETAIL 1