




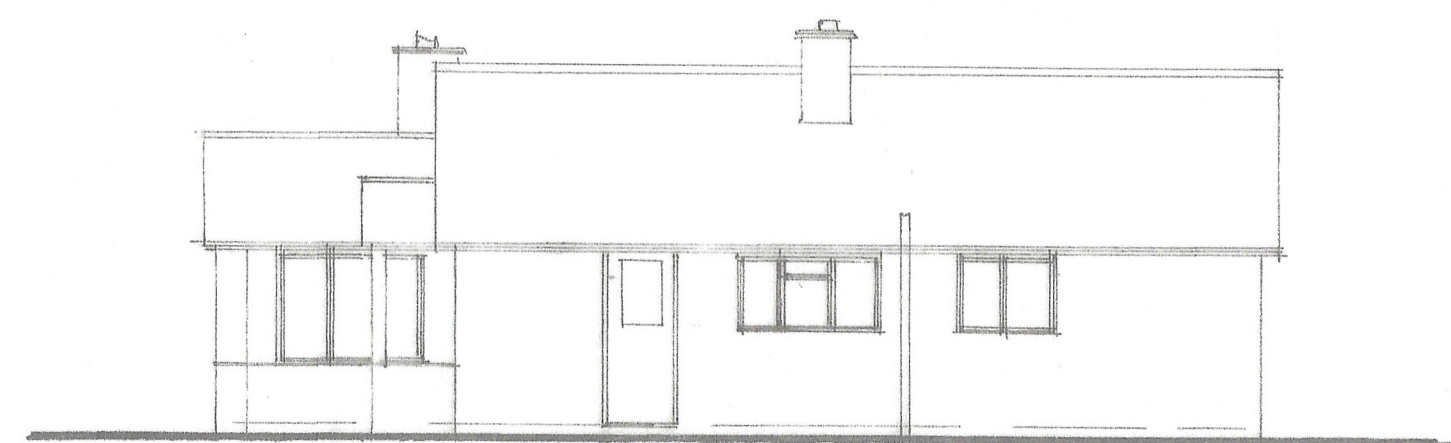


East Elevation

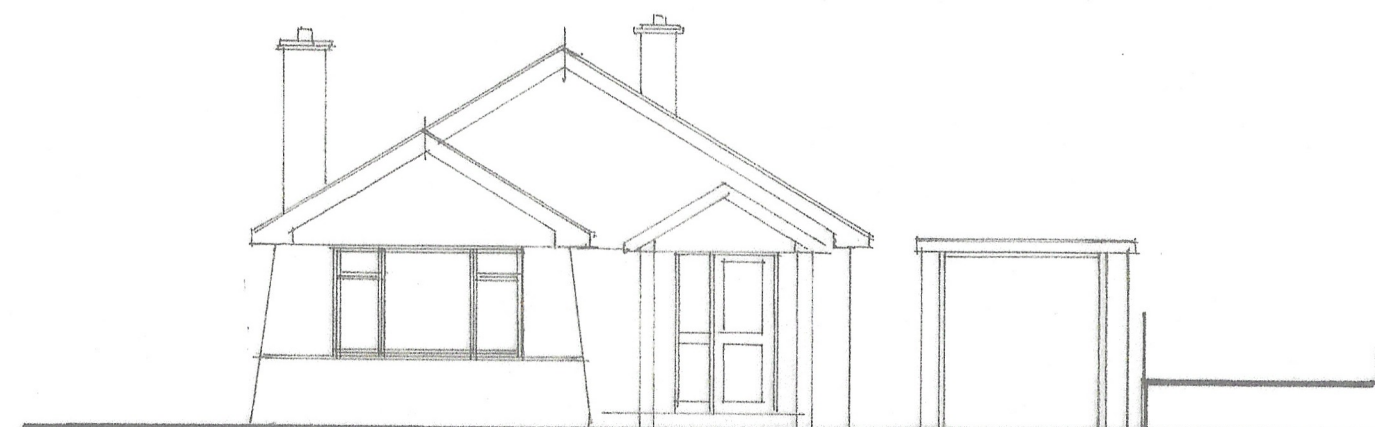

South Elevation

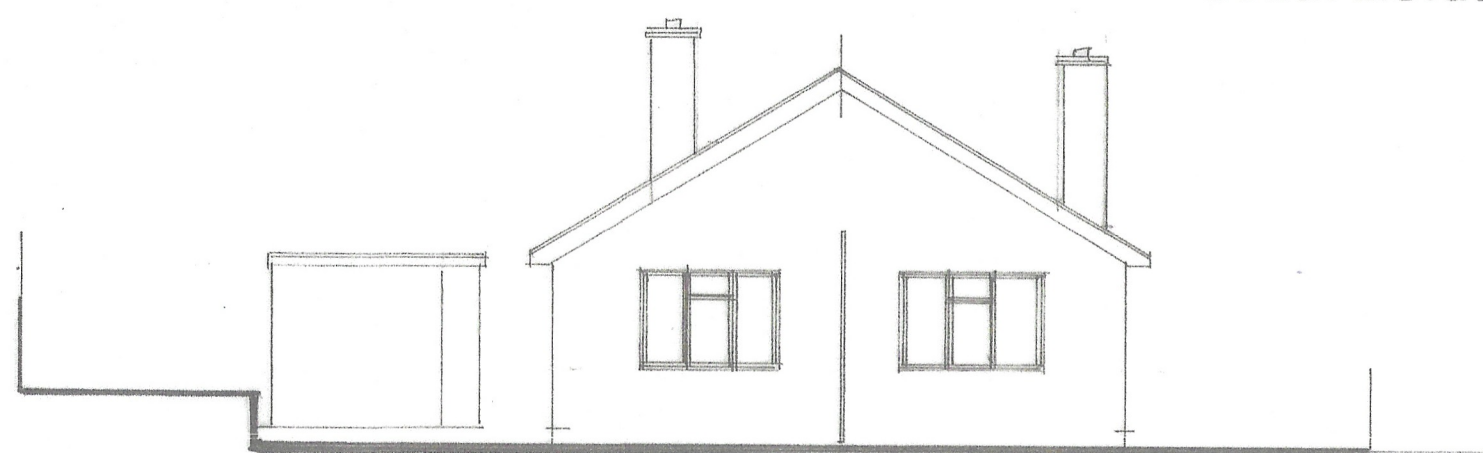


North Elevation

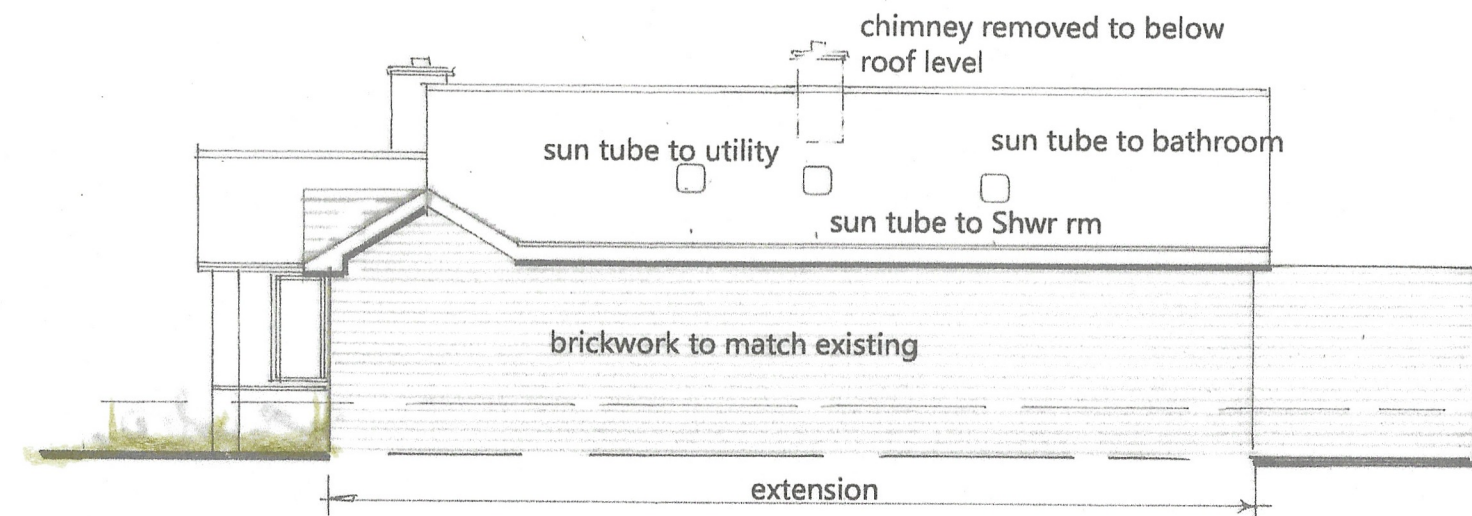


East Elevation



South Elevation

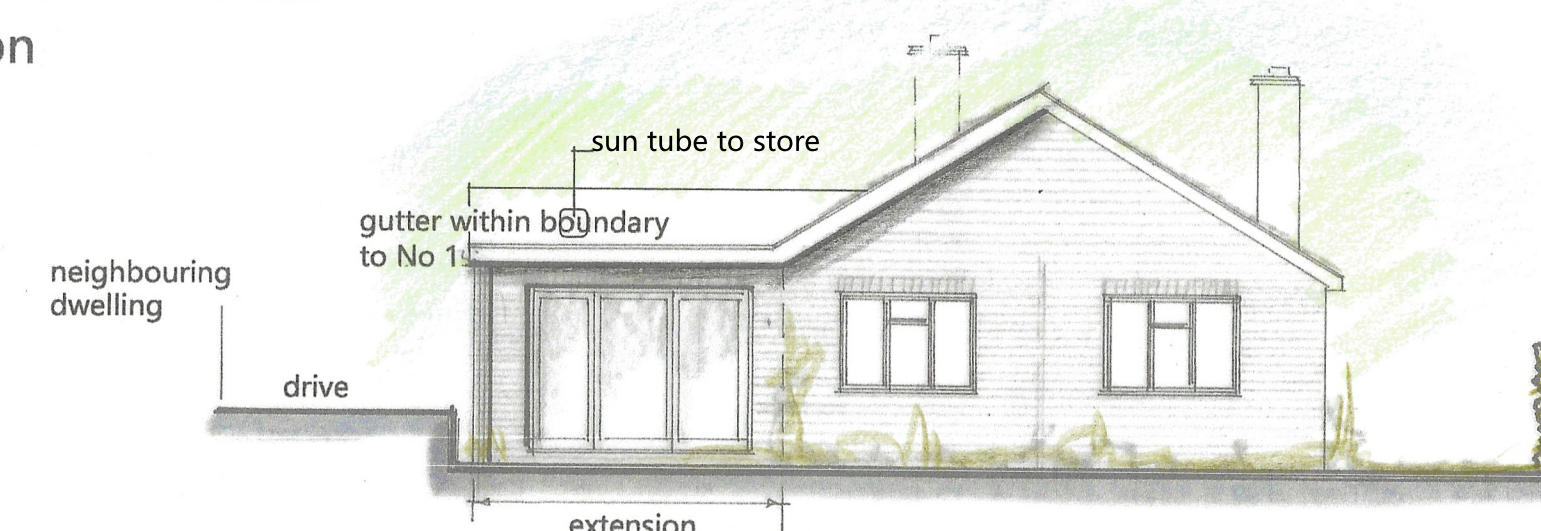


North Elevation

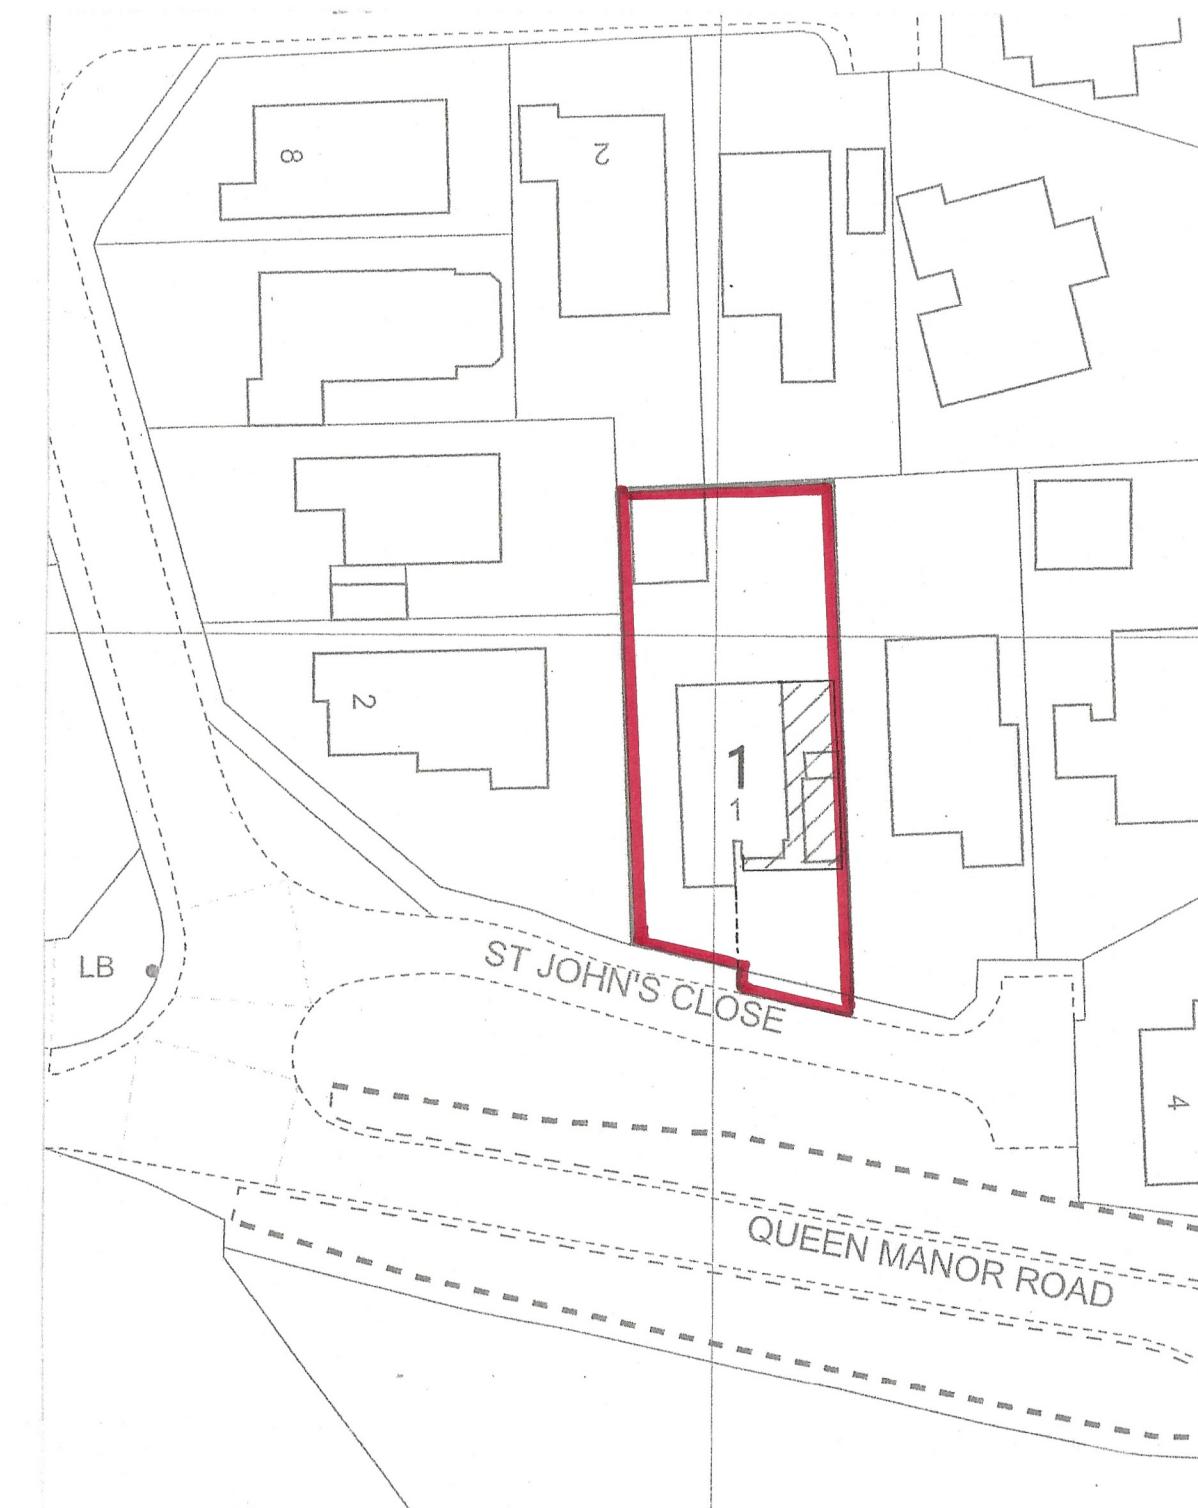


Block Plan


1-500
0 10 20m @A1

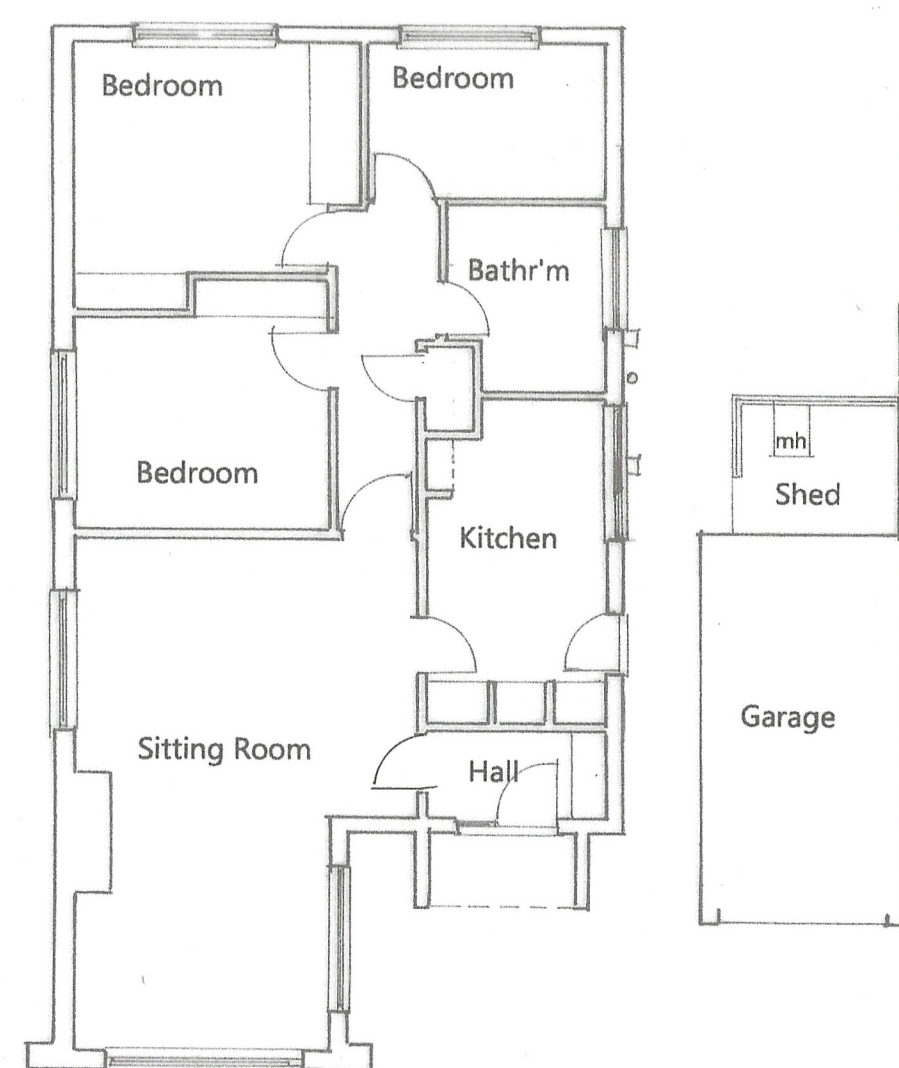

Floor Plan
AS EXISTING

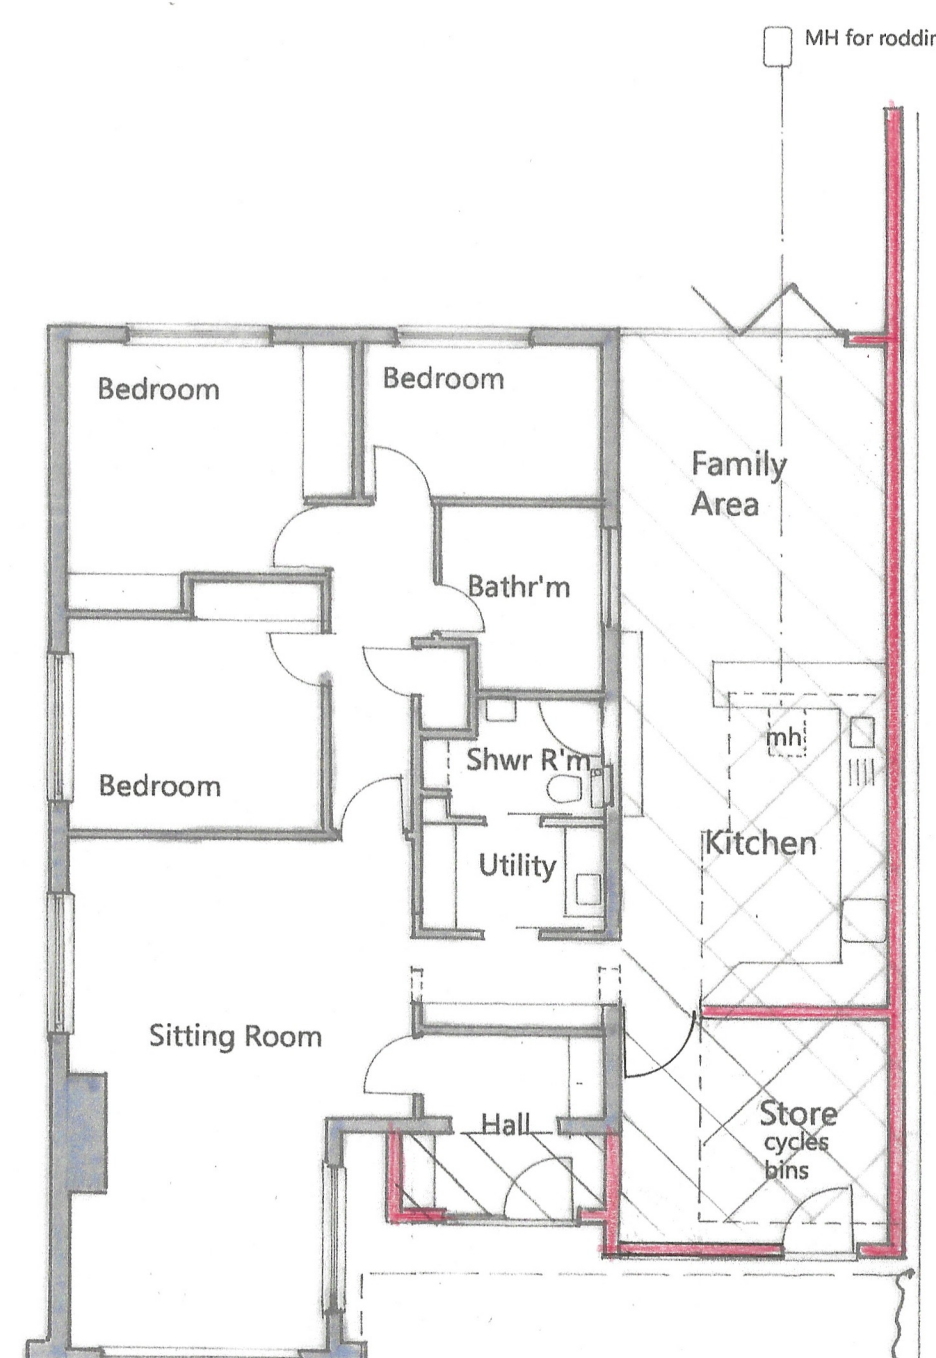

Floor Plan
AS PROPOSED

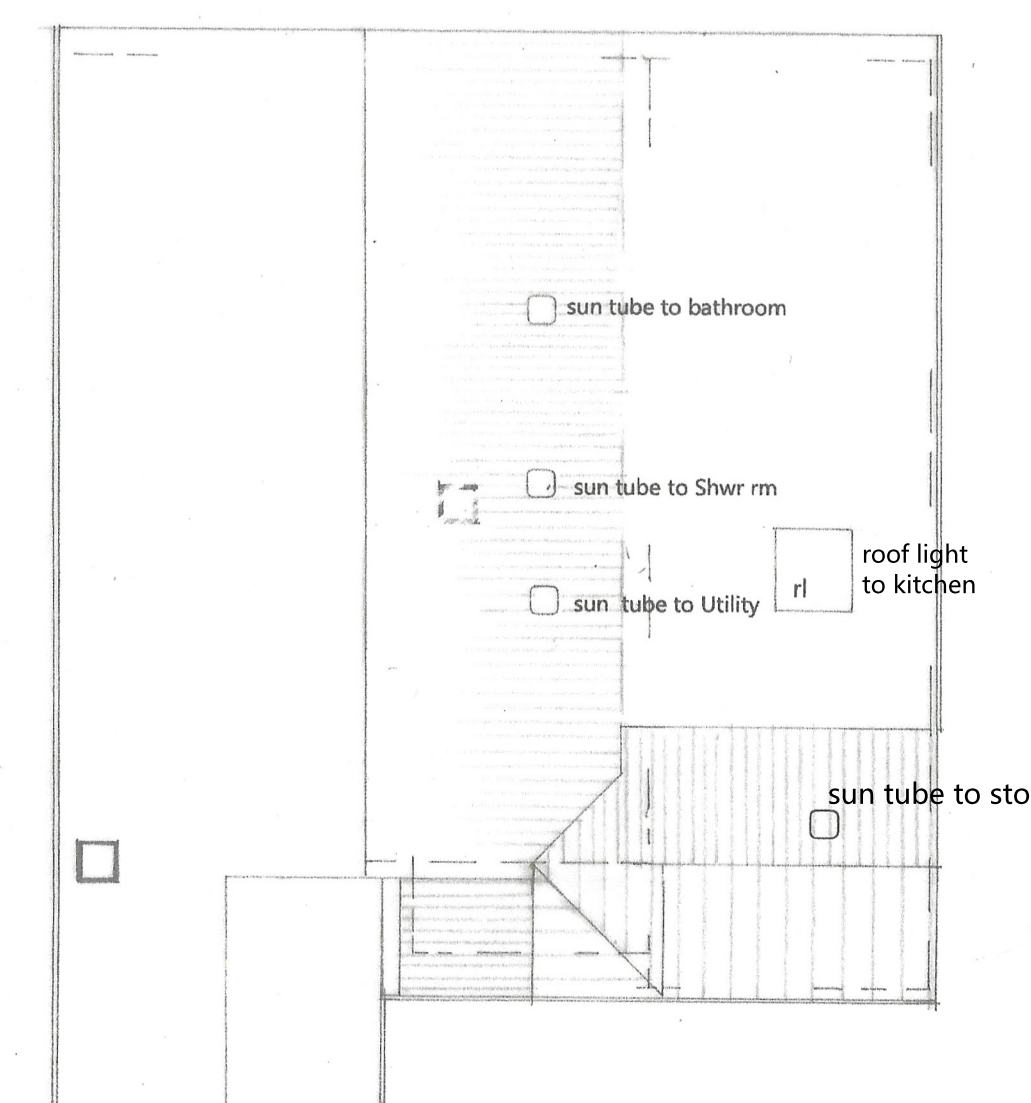

Roof Plan

Nett extension area 43.90sq.m
Structures removed 26.08sq.m



Location Plan
Crown Copyright Reserved
Licence No 100007045

1-1250
0 25 50 m @A1

Damen Associates Ltd
Architectural Services

Kingsdown Studio
Back Drove
West Winterslow
Salisbury Wiltshire SP5 1SX
Tel: 01960 863191
E-mail: burrows.damen@btconnect.com

A Minor revisions 3/12/25

Mr & Mrs R Defoe
1 St John's Close
Riverbourne Rd
Laverstock
Salisbury SP1 1NW

Proposed Extension and Alterations

Scale as stated

Date November 25

Drwg. no. 04325

1

Rev. A

This plan is the Surveyors
COPYRIGHT

PN