




NORTH ELEVATION



SOUTH ELEVATION

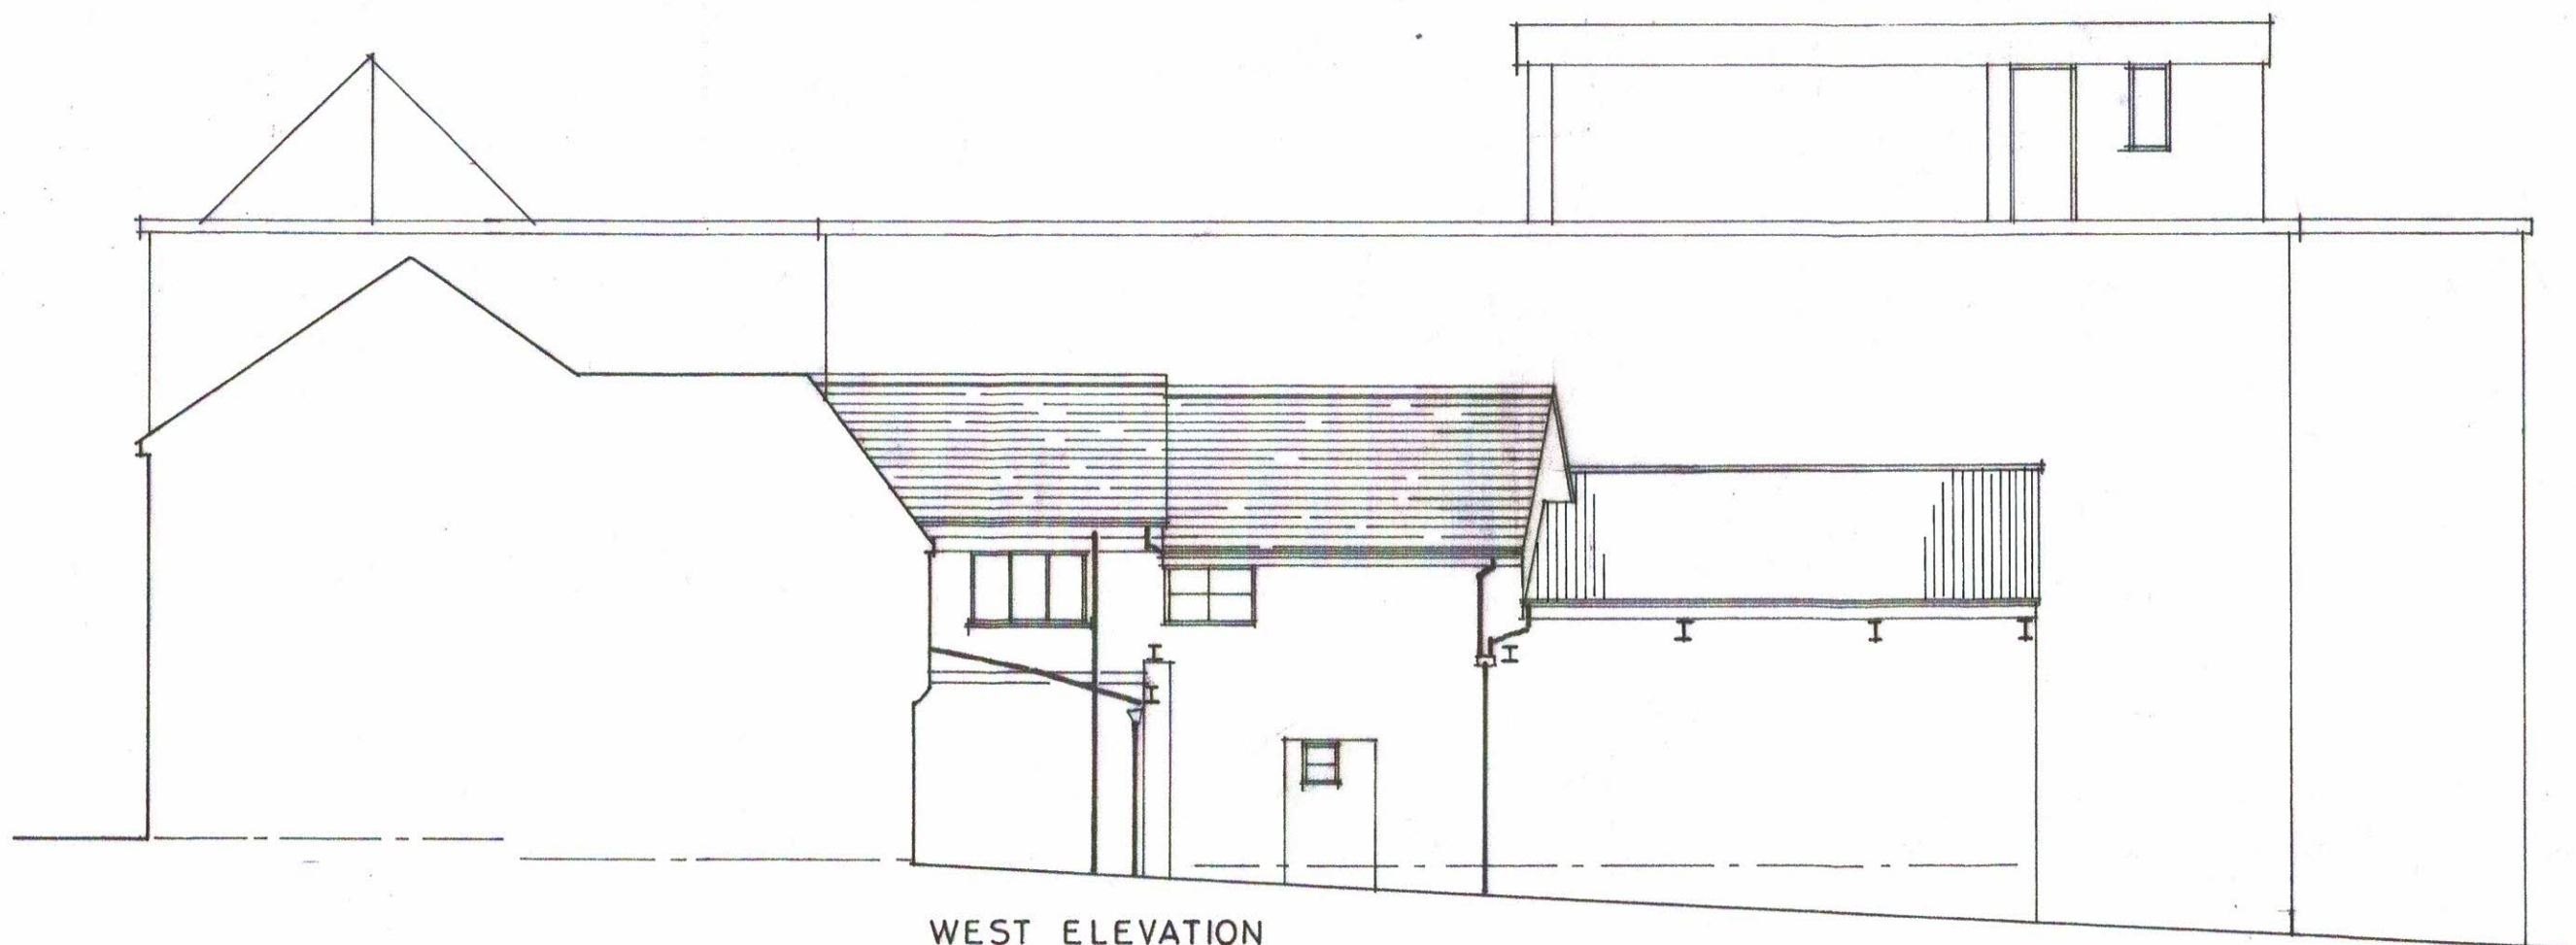

WEST ELEVATION

0 1 2 3 4
MTR. 1:100

EXISTING

22 / 24 MARKET PLACE, WARMINSTER.
AUG. 2025 1:100 H / 02