


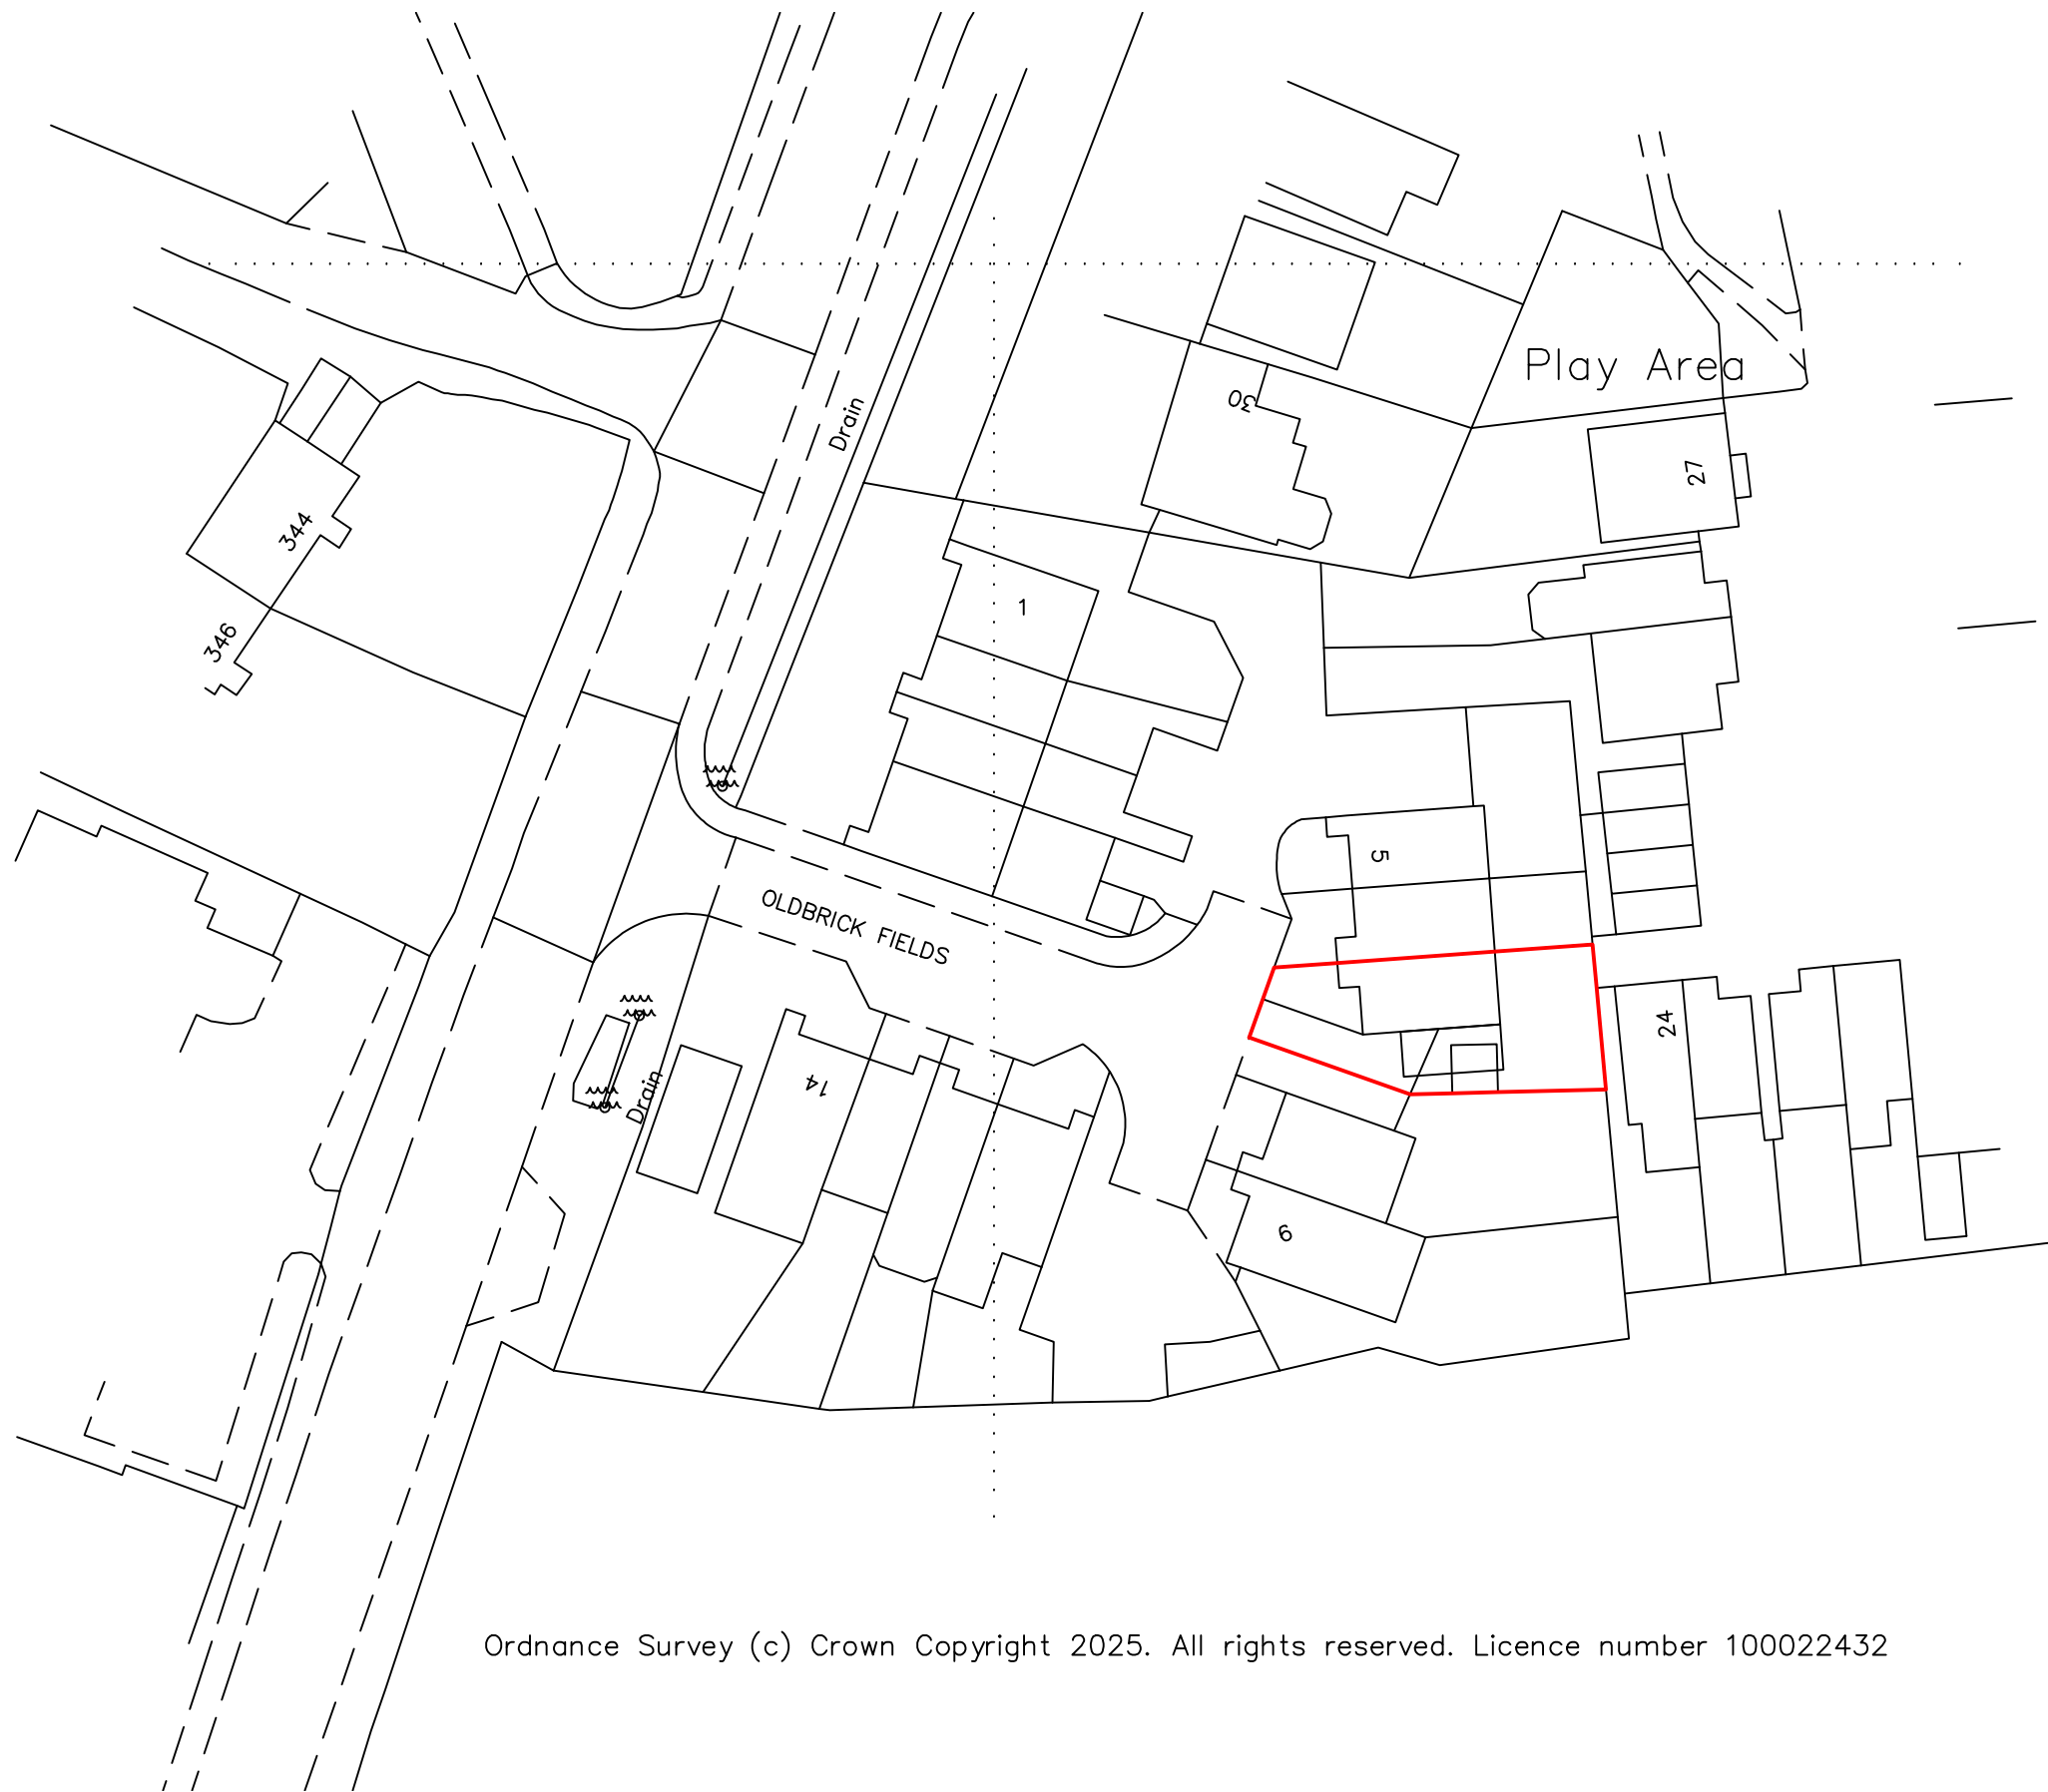

Ordnance Survey (c) Crown Copyright 2025. All rights reserved. Licence number 100022432



Rev No.	Revision Note.	Date	Drawn	Checked

NUMBER - REV - CLIENT - PROJECT 05640-00 - A - Mr & Mrs Miluk - 7 Oldbrick Fields			
TITLE Location Plan			BOURNE VALLEY ASSOCIATES ANDOVER LANE FARM FABERSTOWN ANDOVER HAMPSHIRE SP11 9PE Tel: 01264 850159 Email: info@bournevalley.co.uk
DATE 08.12.25	SHEET 01	SCALE 1:500	
DRN BY AW	CHK BY AW	PAPER SIZE A3	

