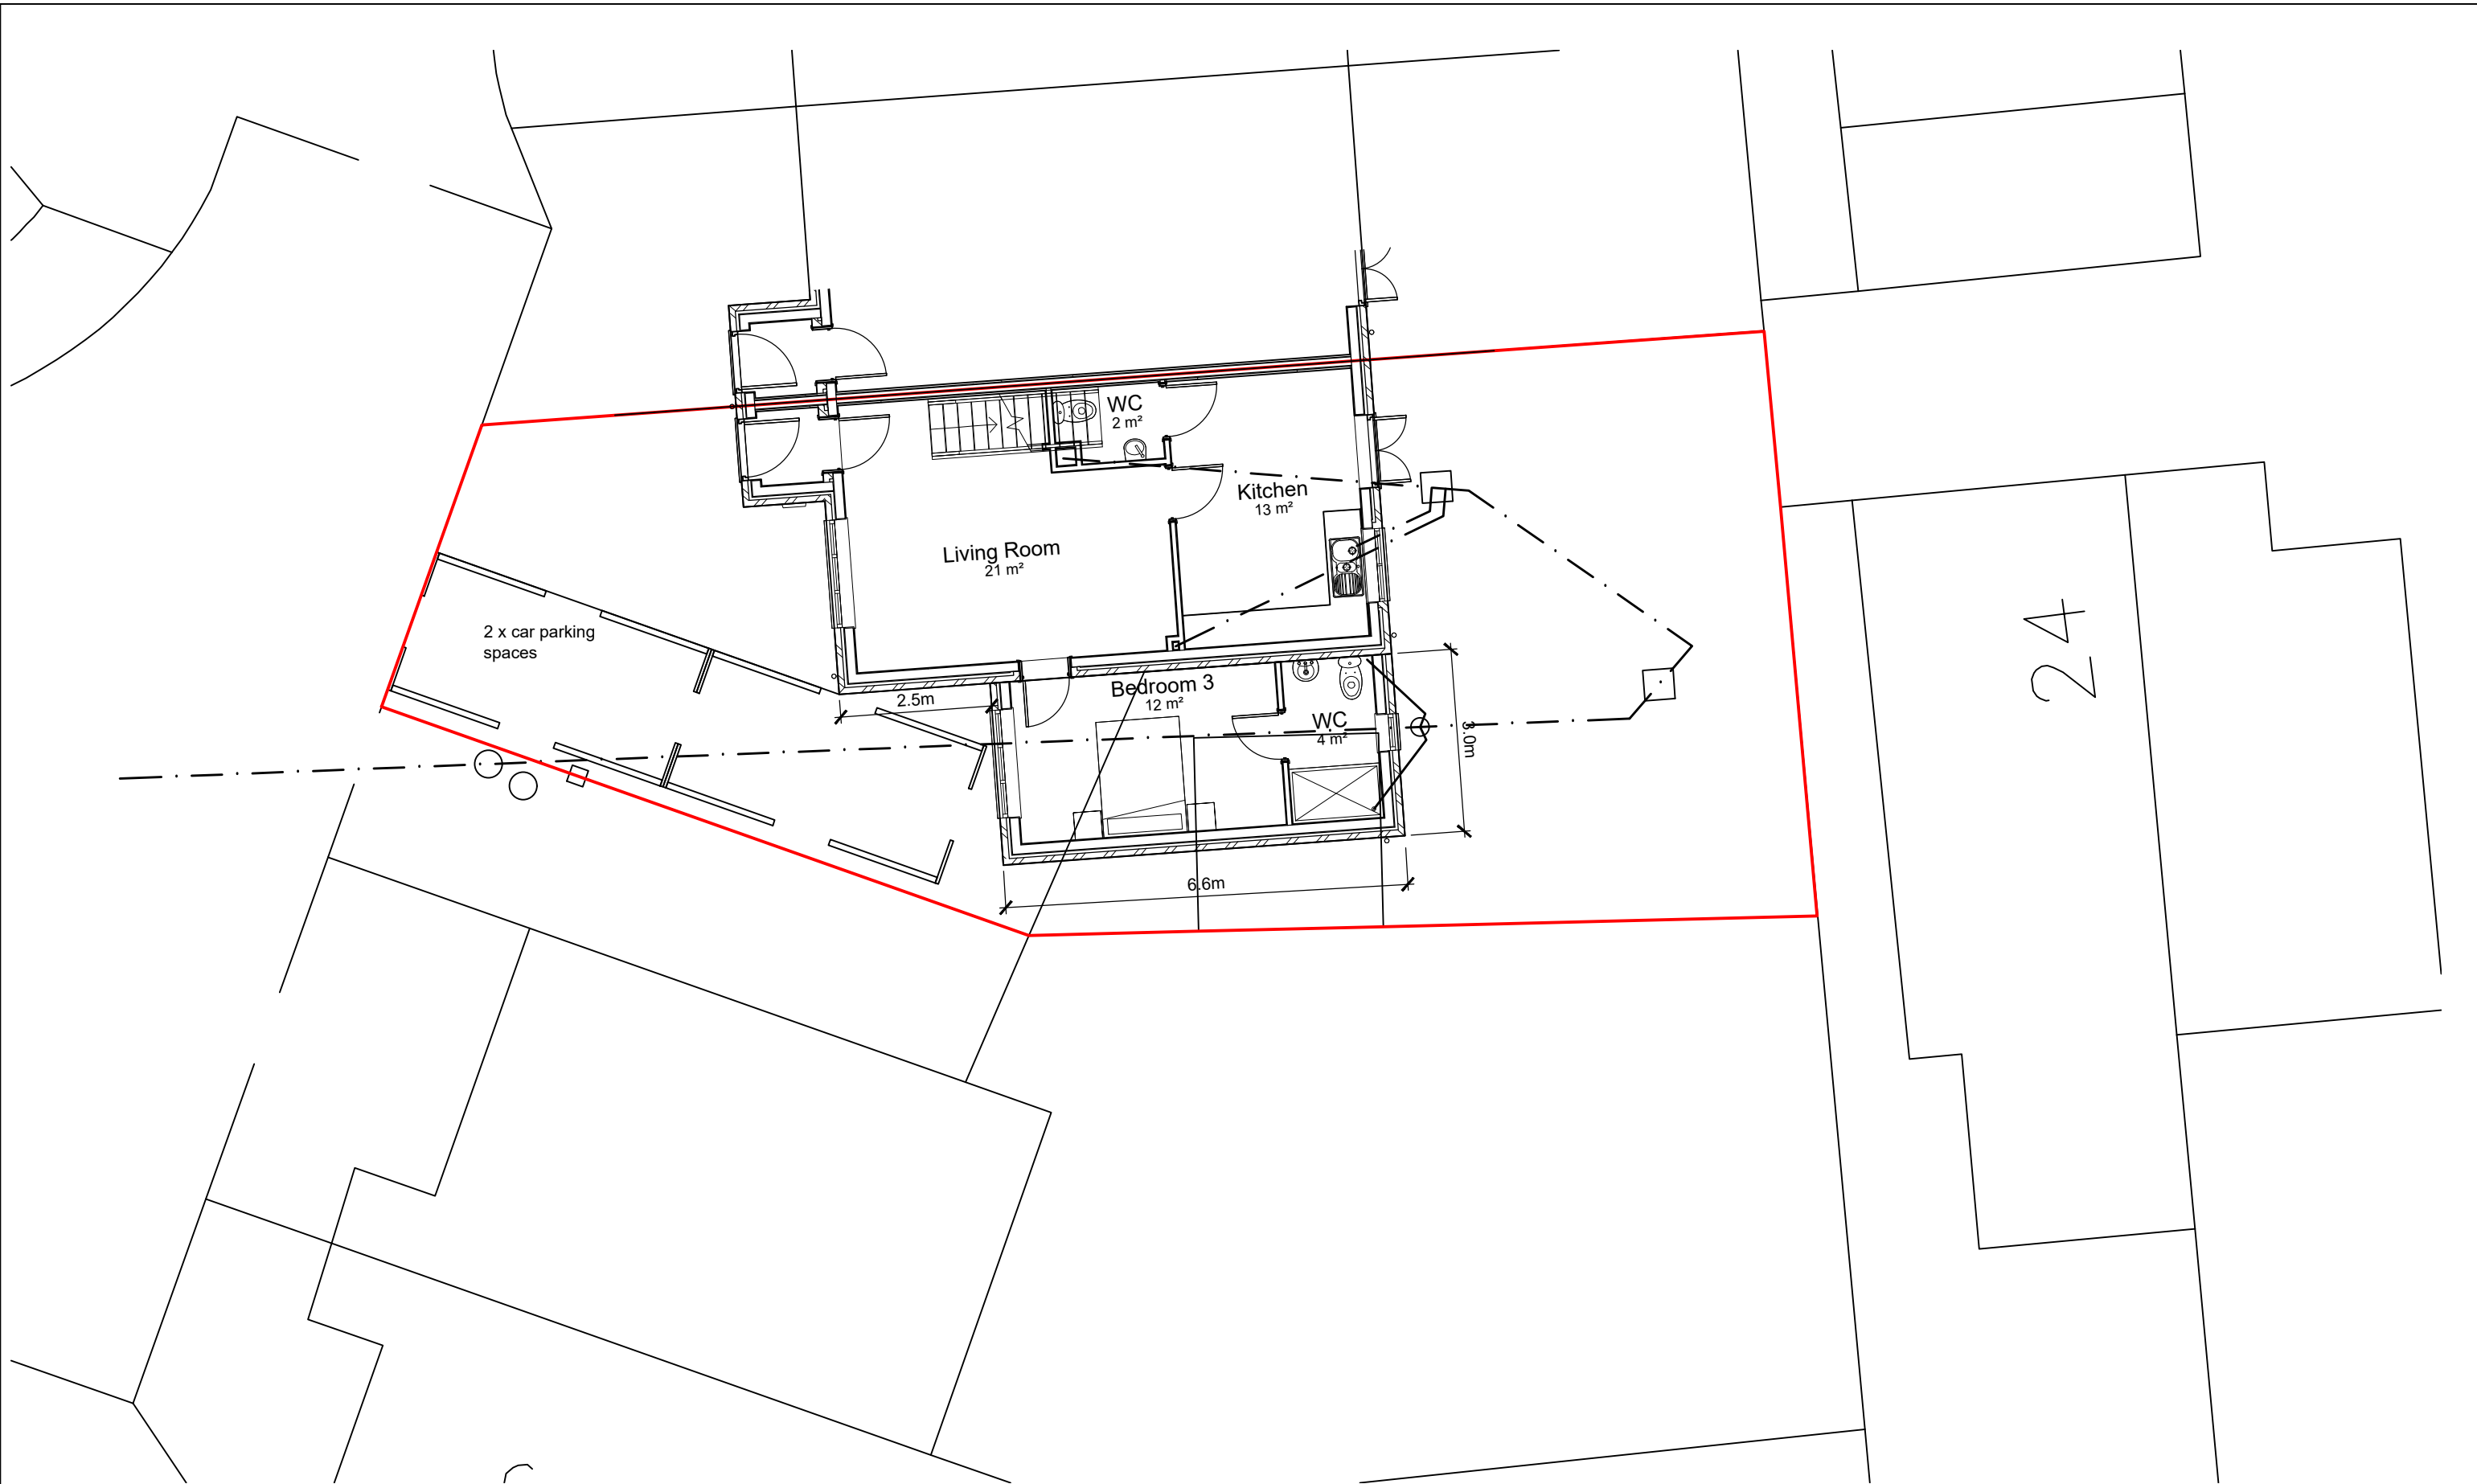


Rev No.	Revision Note.	Date	Drawn	Checked

NUMBER - REV - CLIENT - PROJECT 05640-00 - A - Mr & Mrs Miluk - 7 Oldbrick Fields			BOURNE VALLEY ASSOCIATES ANDOVER LANE FARM FABERSTOWN ANDOVER HAMPSHIRE SP11 9PE Tel: 01264 850159 Email: info@bournevalley.co.uk		
TITLE Block Plan			DATE 08.12.25	SHEET 02	SCALE 1:100
DRN BY AW			CHK BY AW	PAPER SIZE A3	