

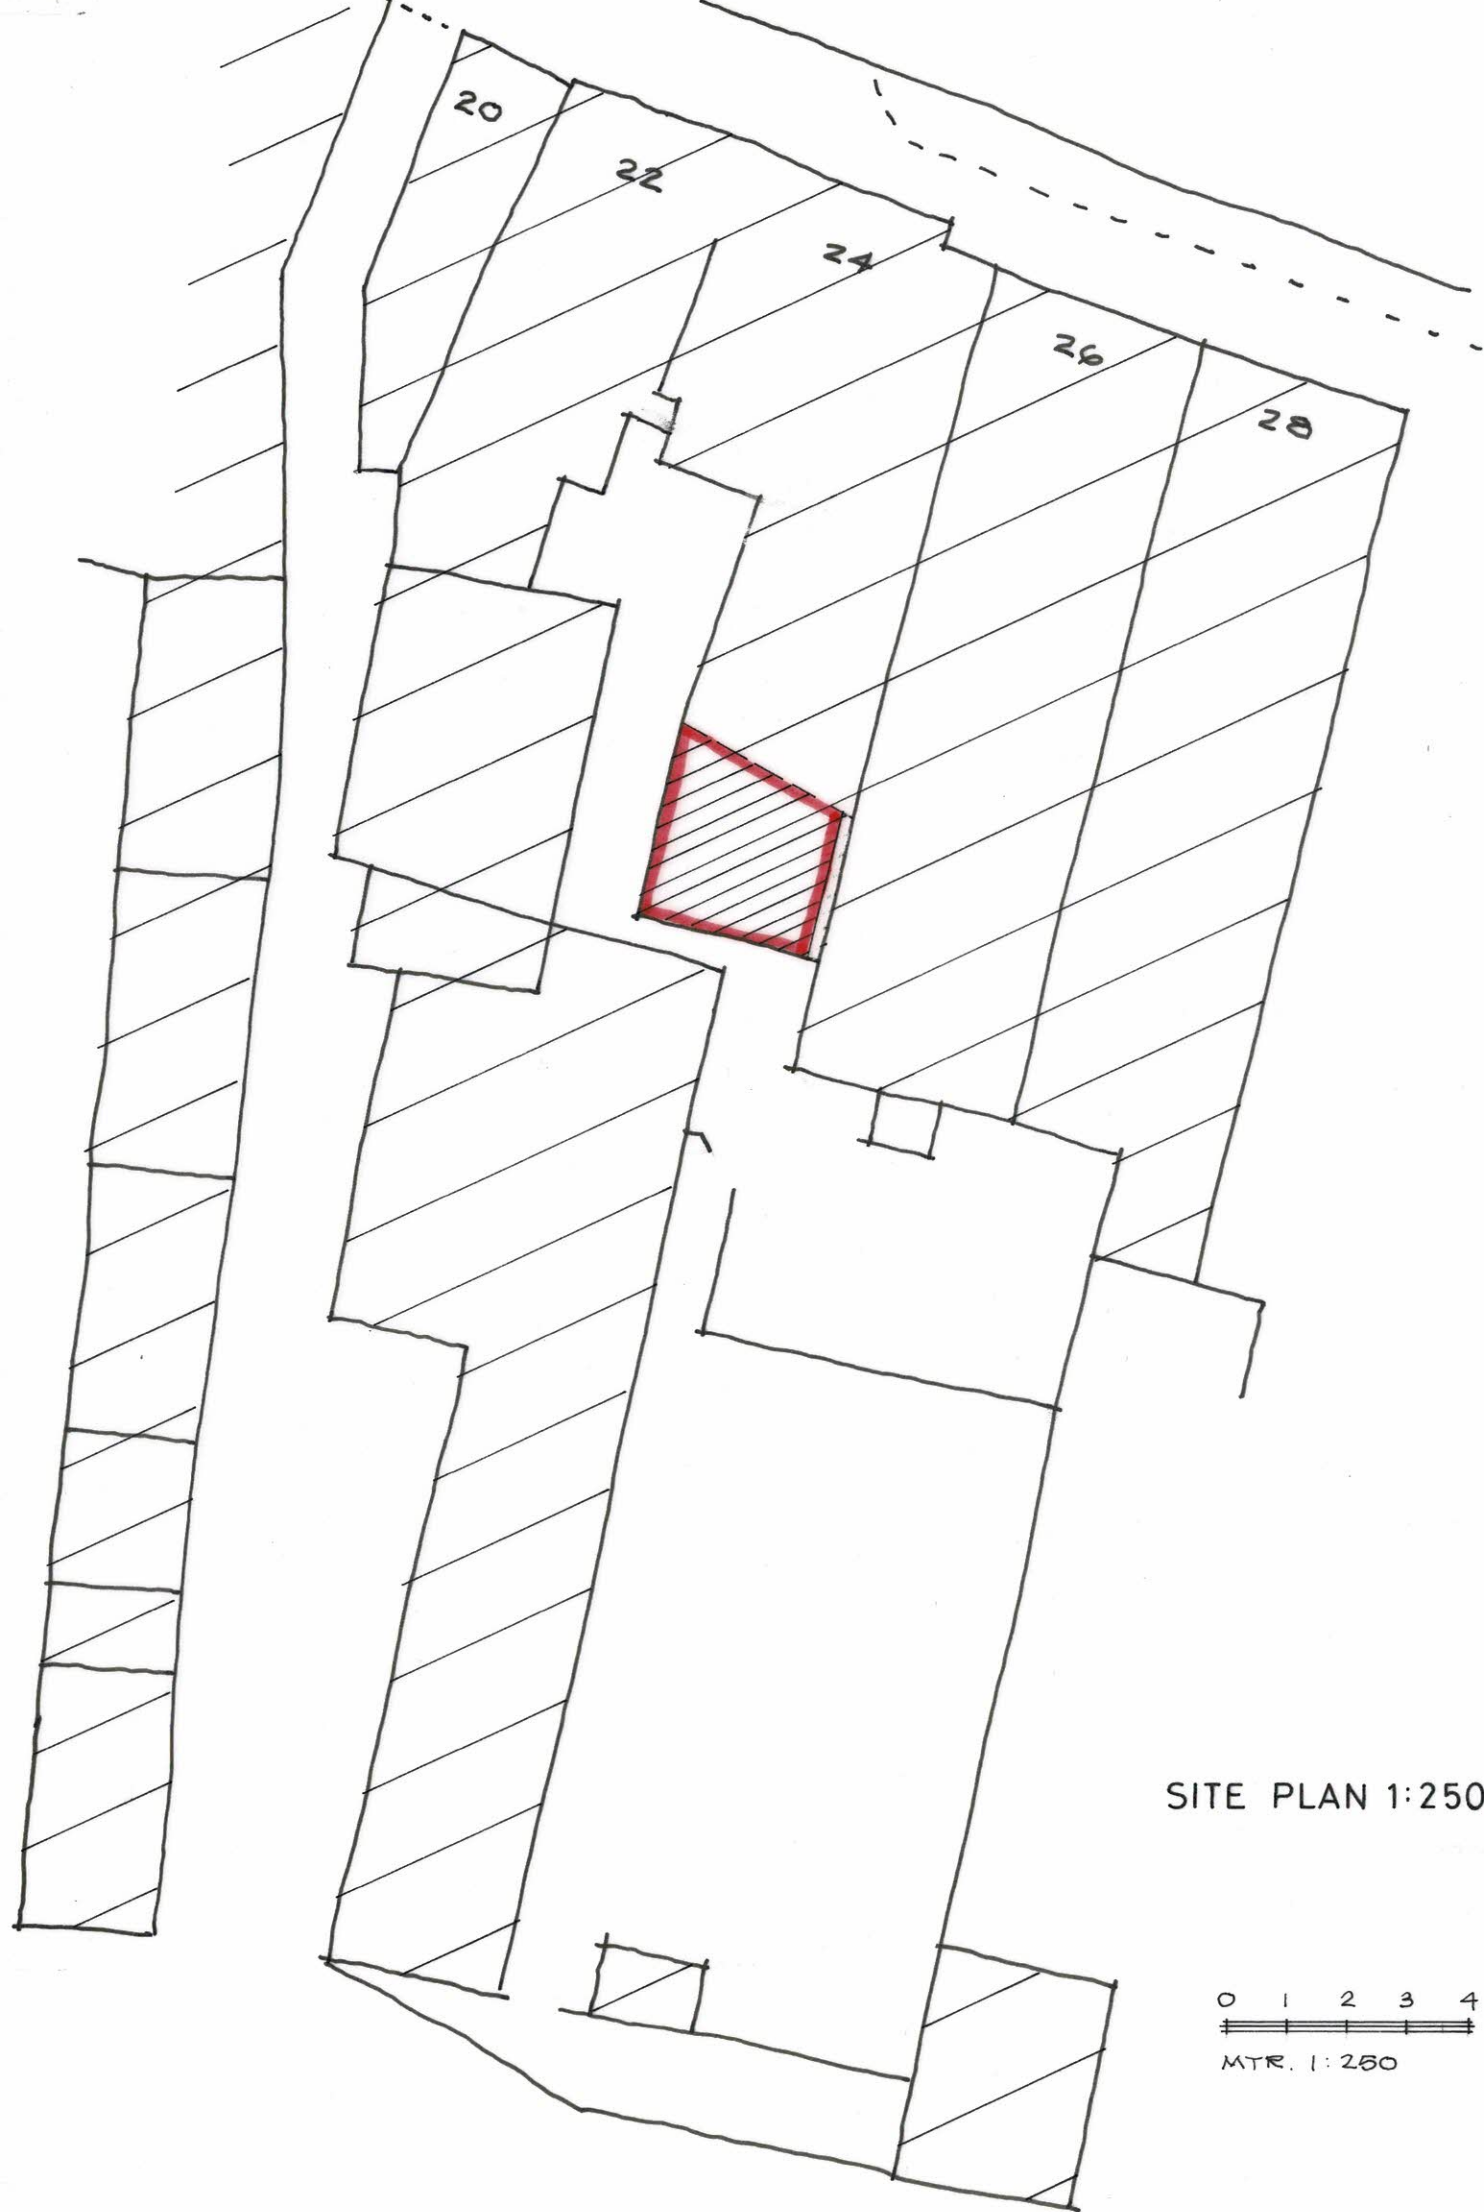


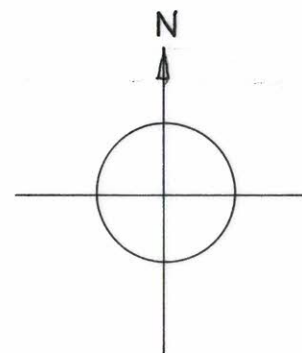

SITE PLAN 1:250

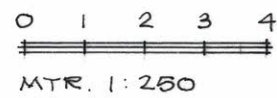

LOCATION PLAN 1:1250