



REV	DETAIL OF REVISION	BY	DATE
-----	--------------------	----	------

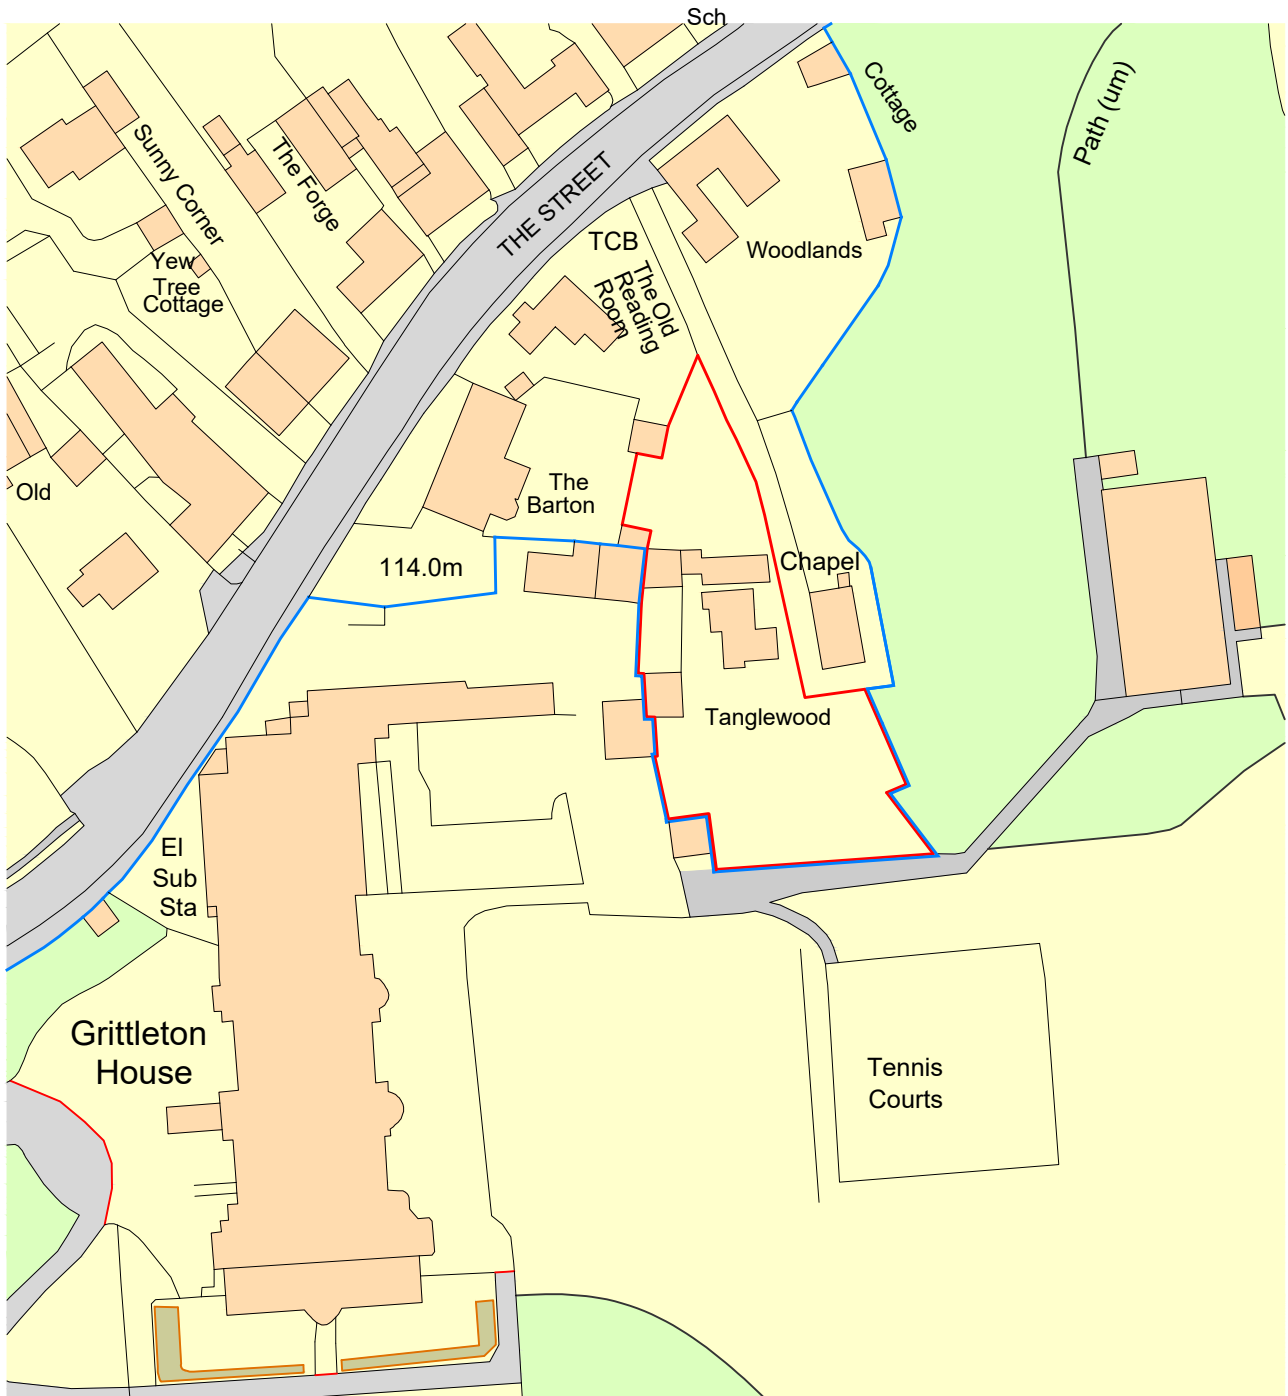

Ordnance Survey, (c) Crown Copyright 2023. All rights reserved. Licence number 100022432

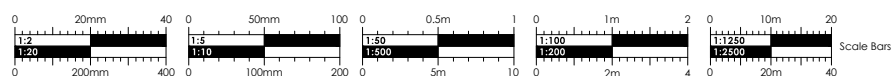

CLARK & MASLIN

Unit 5, Charlton Business Park
Crudwell Road, Malmesbury
Wiltshire, SN16 9RU
Telephone: 01666 822911

Planning Architecture Conservation

Client MR & MRS M SHIPP		Document Type SURVEY DRAWING	
Project PROPOSED EXTENSION & ALTERATIONS AT: TANGLEWOOD, GRITTLETON, SN14 6AP		Scale 1:1250	PG Size A4
Description SITE LOCATION PLAN		Date MAY '23	Drawn TB
		Drawing No 5336/04	Revision