



REV	DETAIL OF REVISION	BY	DATE
-----	--------------------	----	------

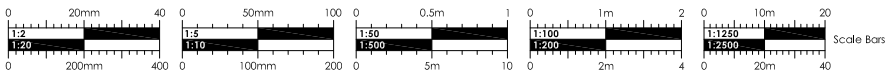

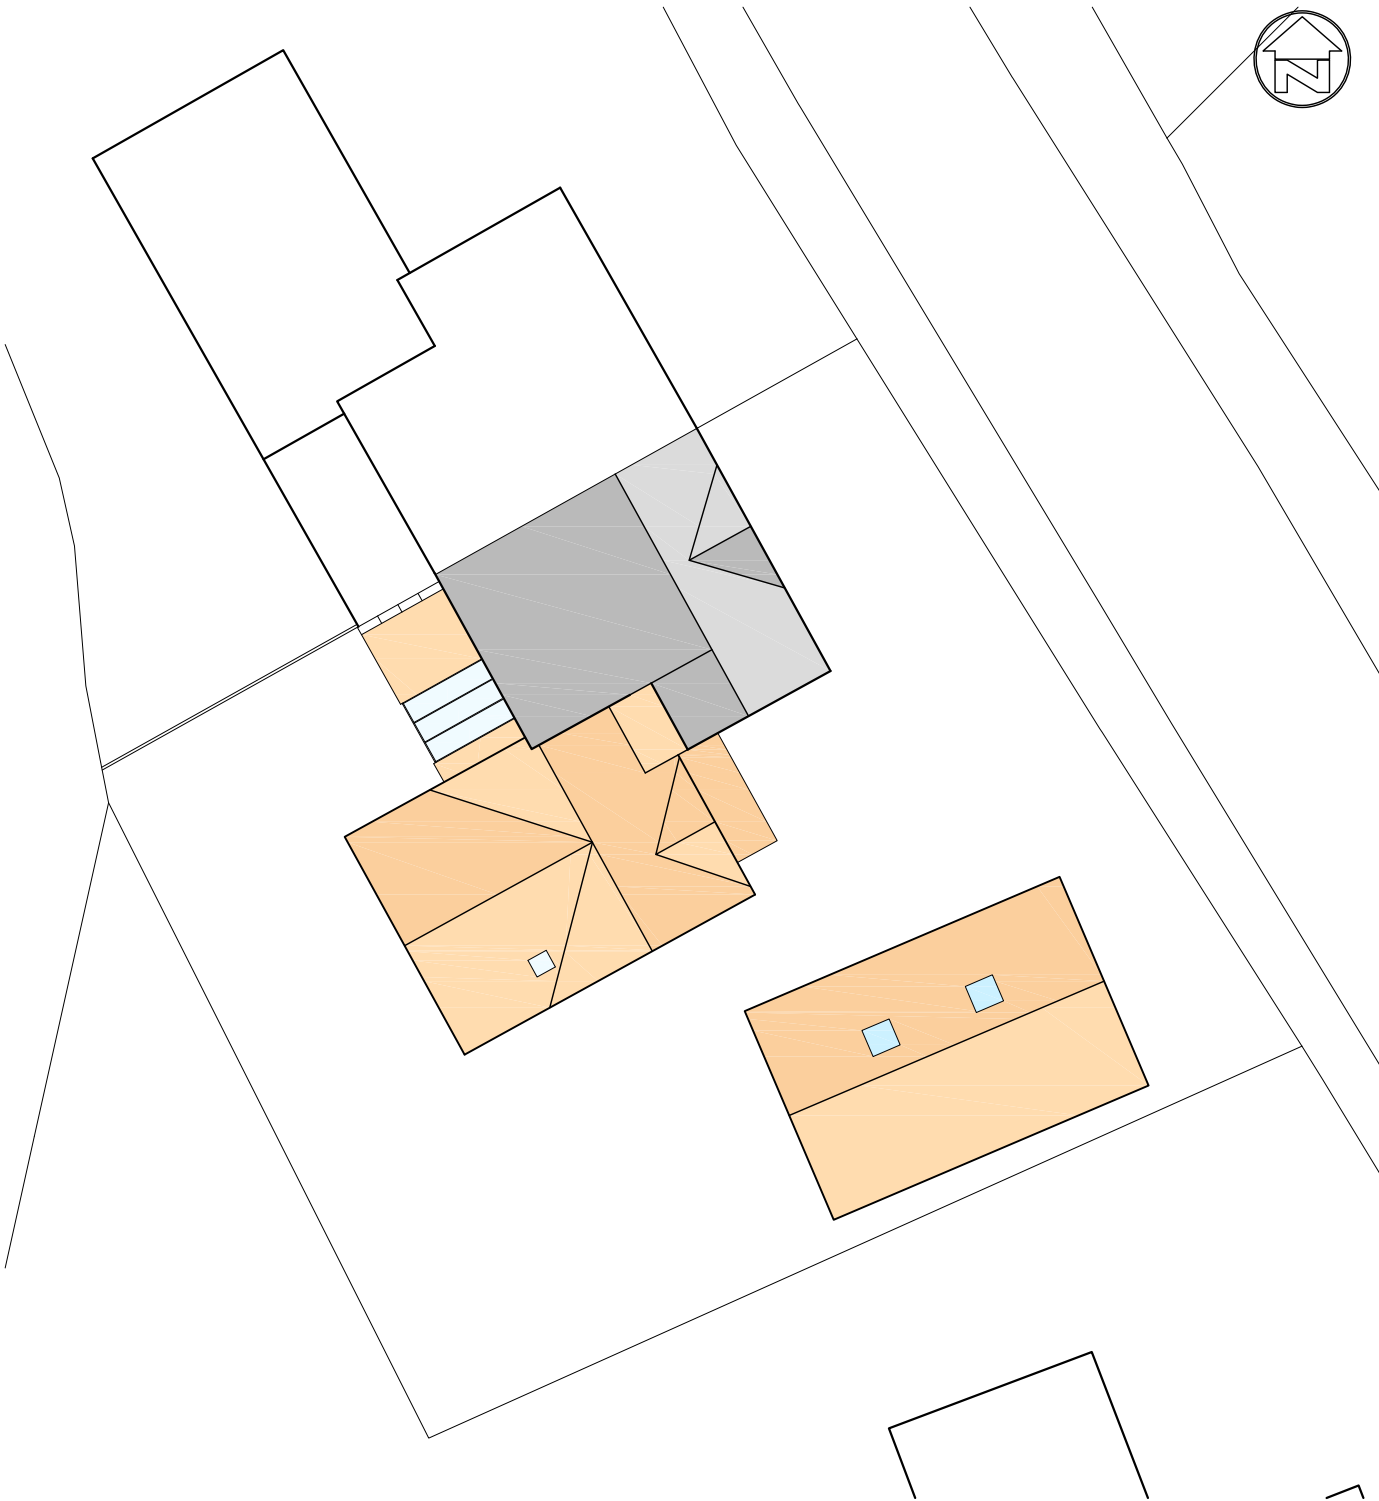

CLARK & MASLIN

Unit 5, Charlton Business Park
Crudwell Road, Malmesbury
Wiltshire, SN16 9RU
Telephone: 01666 822911

Planning Architecture Conservation

Client	MR & MRS H. MASON	
Project	PROPOSED EXTENSION, CAR PORT AND ALTERATIONS AT 7 DAUNTSEY, CHIPPENHAM, SN15 4JH	
Description	BLOCK PLAN	

Document Type	
PLANNING DRAWING	
Scale	PG Size
1:200	A4
Date	Drawn
NOV '25	DN
Drawing No	Revision
5846/53	-