


REV	DETAIL OF REVISION	BY	DATE
-----	--------------------	----	------

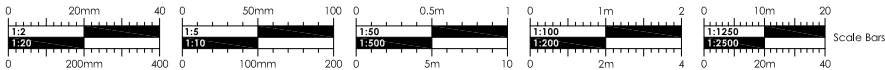

 CLARK & MASLIN Unit 5, Charlton Business Park Crudwell Road, Malmesbury Wiltshire, SN16 9RU Telephone: 01666 822911 Planning Architecture Conservation	Client MR & MRS H. MASON		Document Type -	
	Project PROPOSED EXTENSION, CAR PORT AND ALTERATIONS AT 7 DAUNTSEY, CHIPPENHAM, SN15 4JH		Scale 1:1250	PG Size A4
	Description SITE LOCATION PLAN		Date NOV '25	Drawn DN
			Drawing No 5846/03	Revision -