


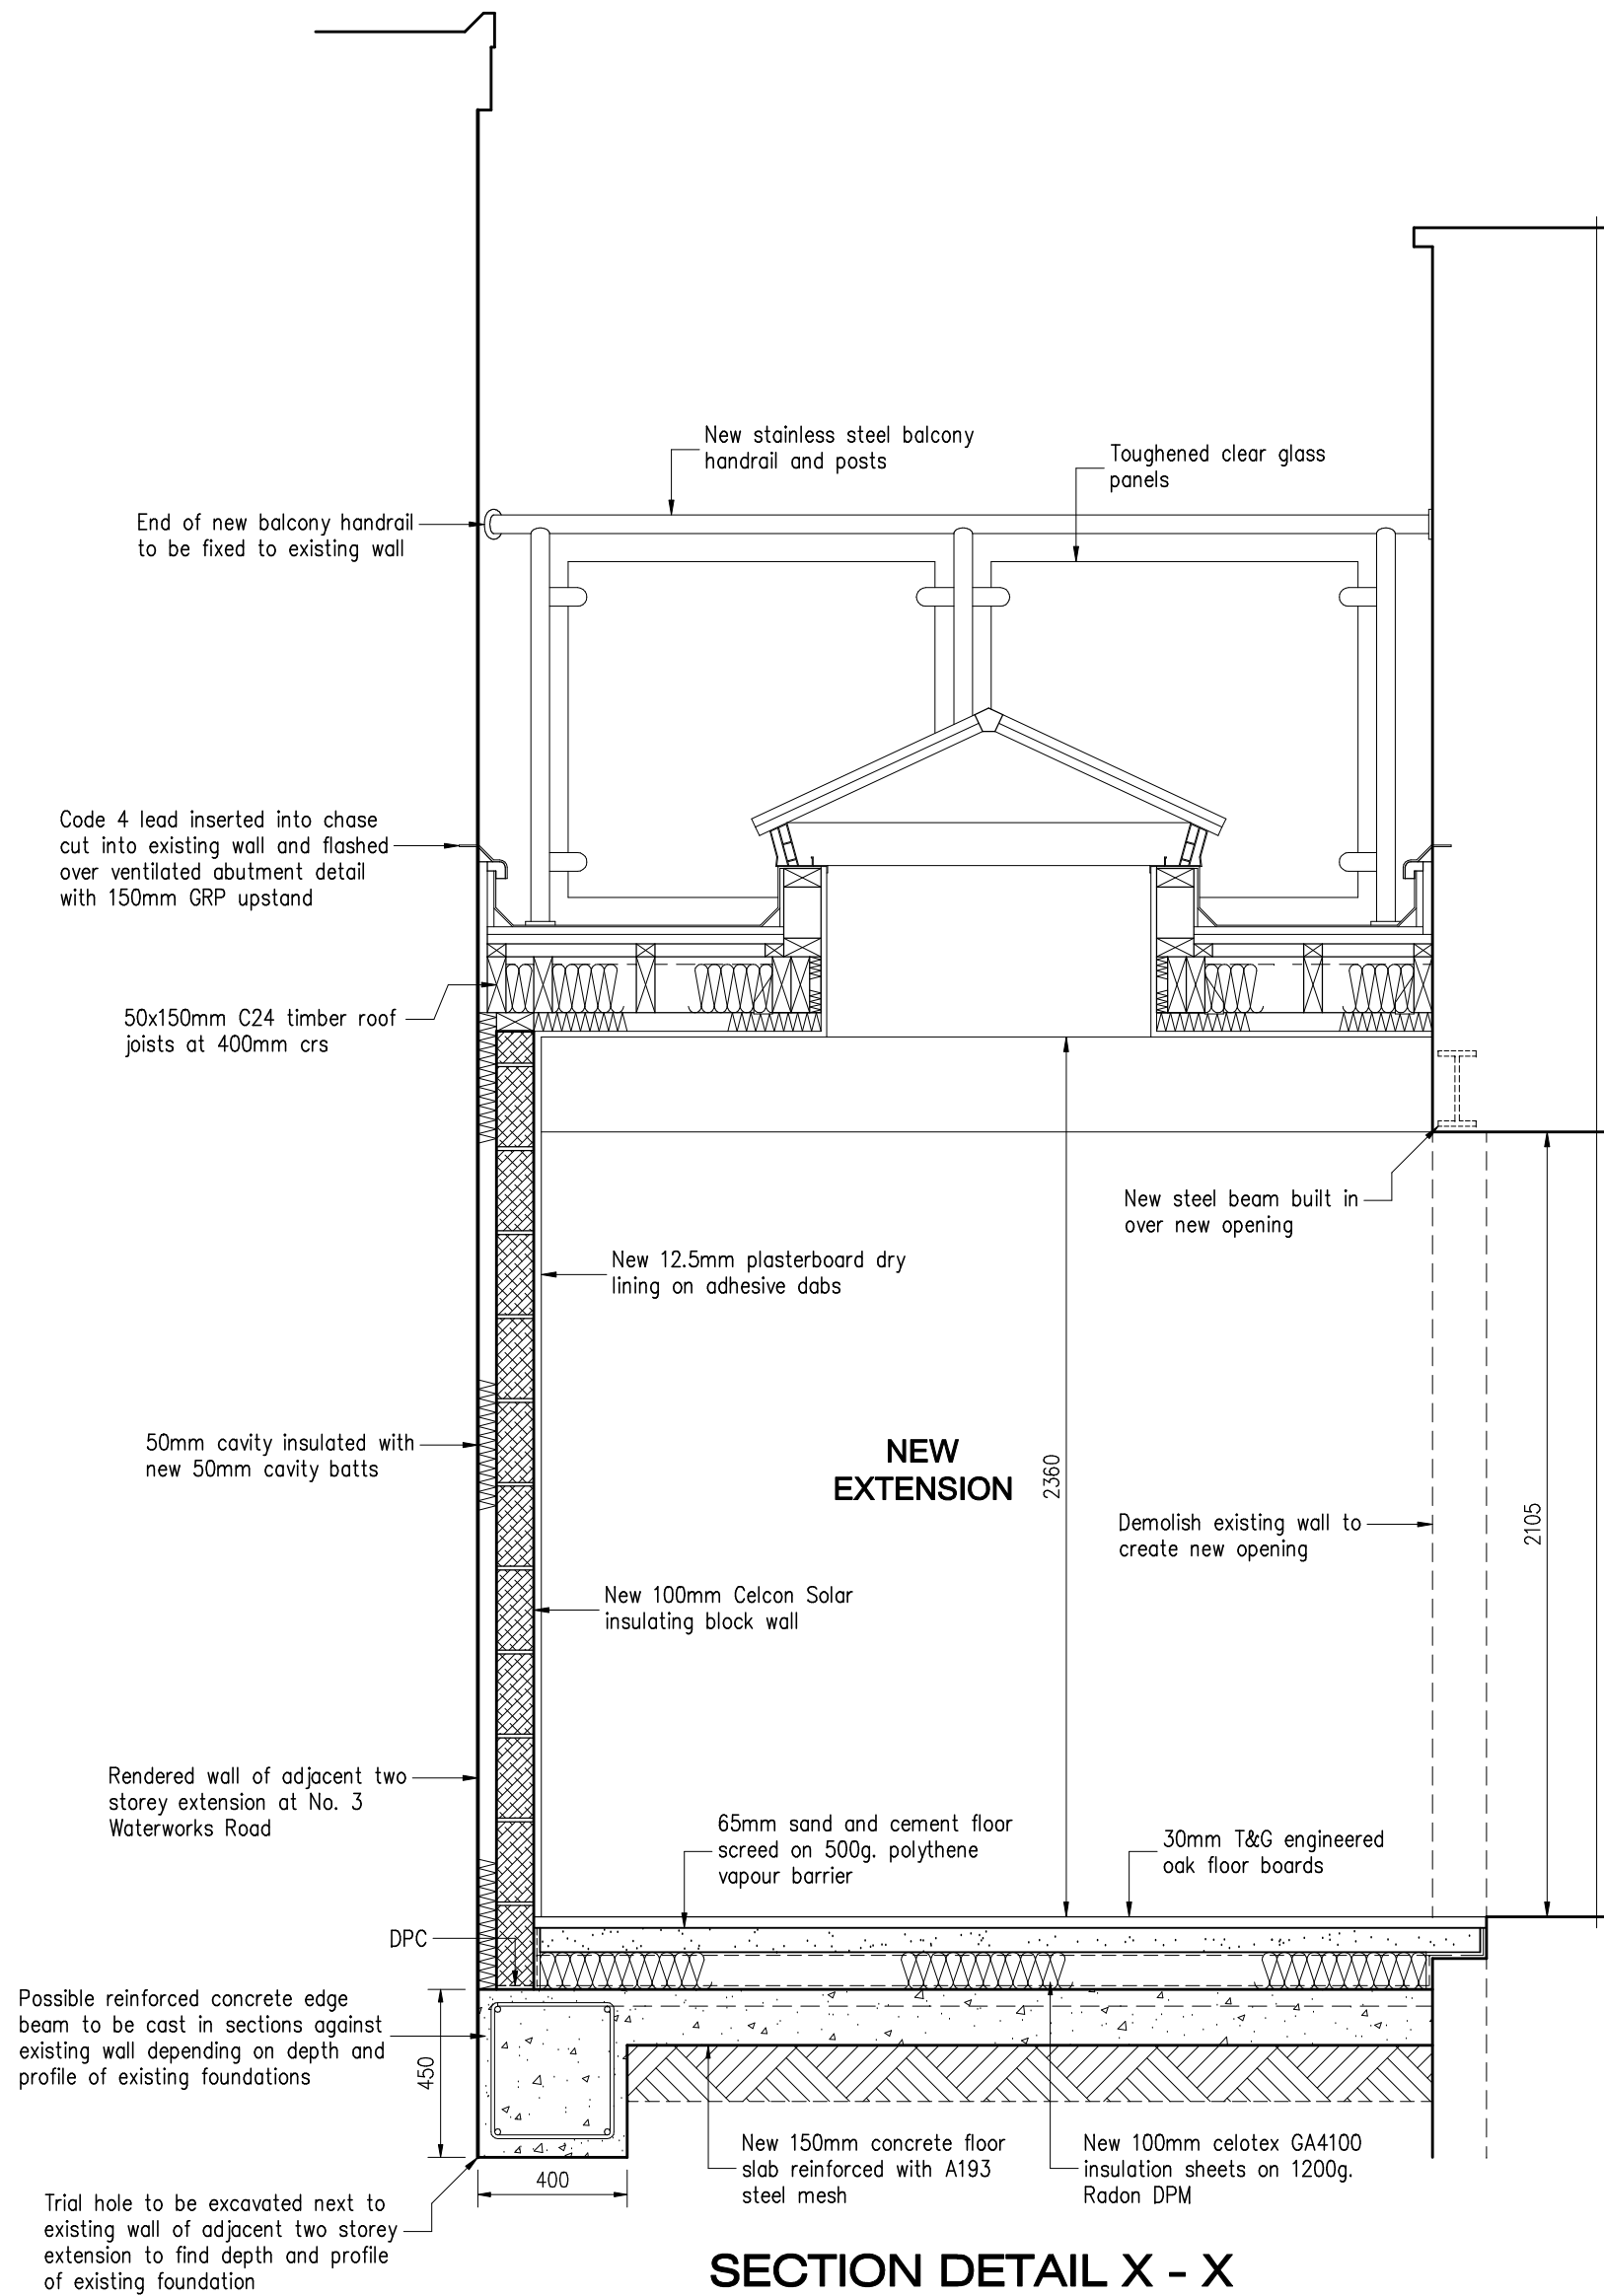

SECTION DETAIL X - X
DETAIL 1:20

GENERAL NOTES

The Contractor must comply in all respects with current Building Regulations, relevant British Standards and Codes of Practice whether specifically stated on this drawing or not.

Before the start of work all site measurements, angles and levels must be checked by the Contractor. In the event of any inaccuracies no responsibility will be accepted once work has started. Please note that measurements scaled from this drawing by their very nature will not be accurate.

Only the materials specified on this drawing are to be used. Any substitutions must be of a similar quality and standard as that stated. All materials are to be used in accordance with the manufacturers instructions unless otherwise stated.

AMENDMENTS

REV	DATE	NOTES

ROSEWALL
DESIGN ASSOCIATES
ARCHITECTURE AND INTERIOR DESIGN

DRAWING

PROPOSED SECTION X-X

PROJECT

PROPOSED SINGLE STOREY REAR
EXTENSION

ADDRESS

1 WATERWORKS ROAD
TROWBRIDGE
BA14 0AL

CLIENT

MR. J. GOOCH

ROSEWALL DESIGN ASSOCIATES
2 GRACE ROAD, WESTON SUPER MARE, NORTH
SOMERSET. BS22 7DT. Mob: 07818 068 753
Email: dave.tarr@rosewalldesign.co.uk

Scale. 1:50 @ A1 Date. SEPT 25 Drawn. DT

Job No. **WAT1** Drg. No. **04** Rev.

© THIS DRAWING IS COPYRIGHT AND REMAINS THE PROPERTY OF
ROSEWALL DESIGN ASSOCIATES