
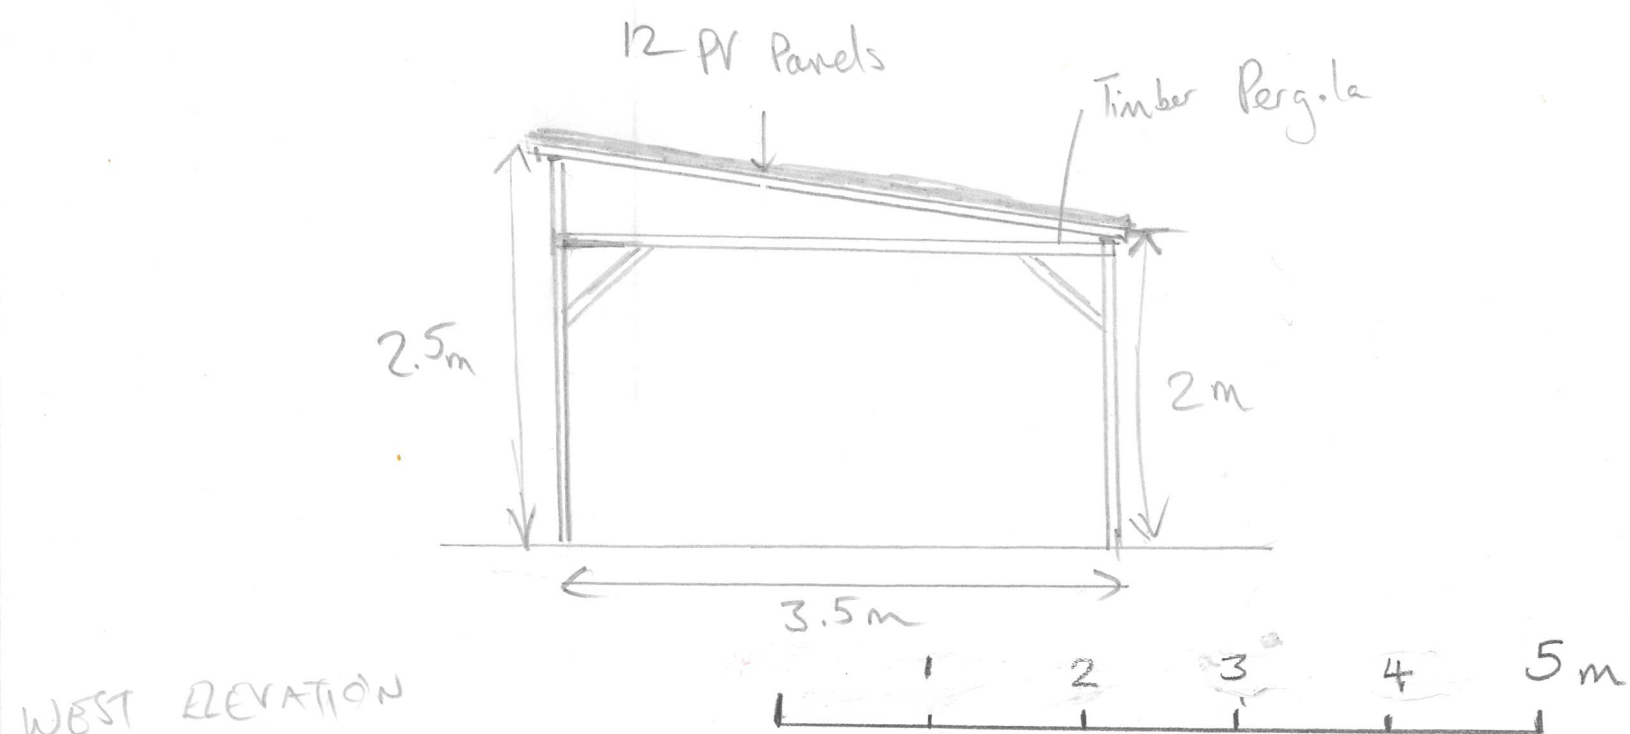
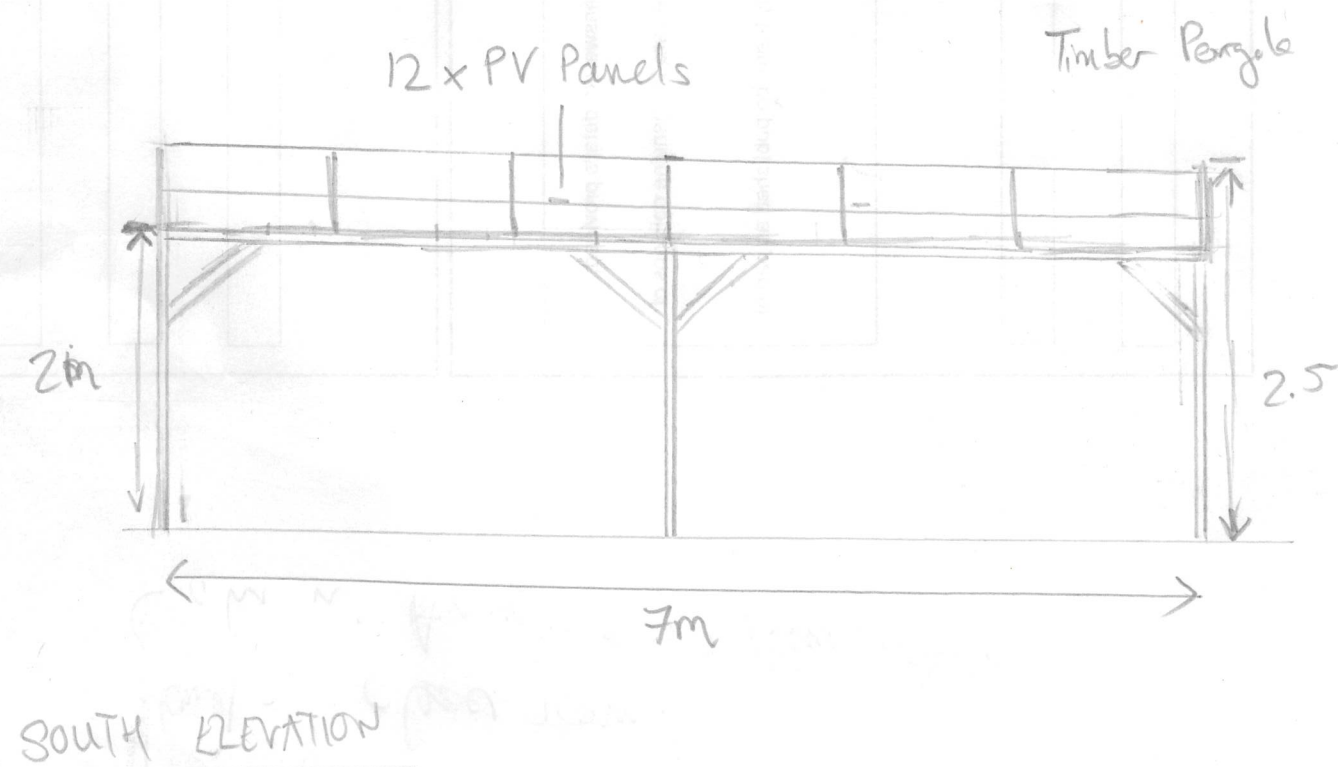
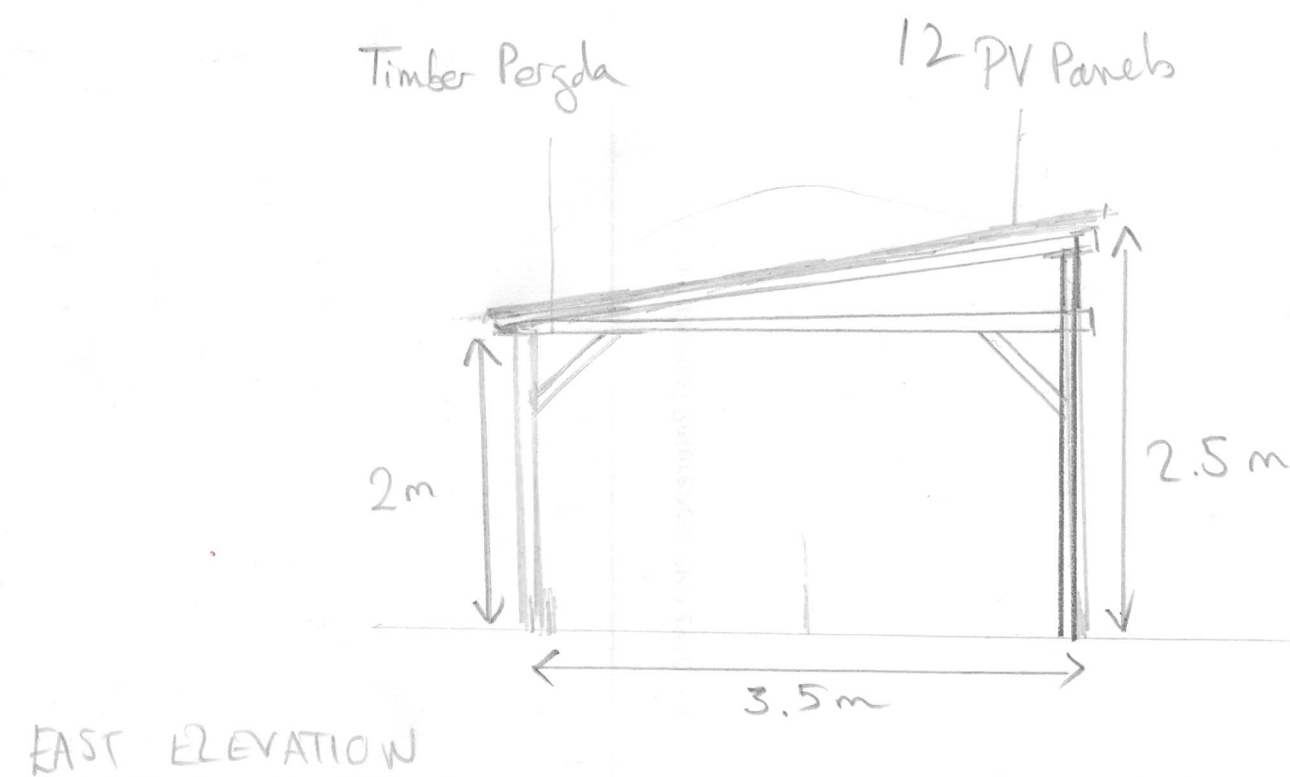


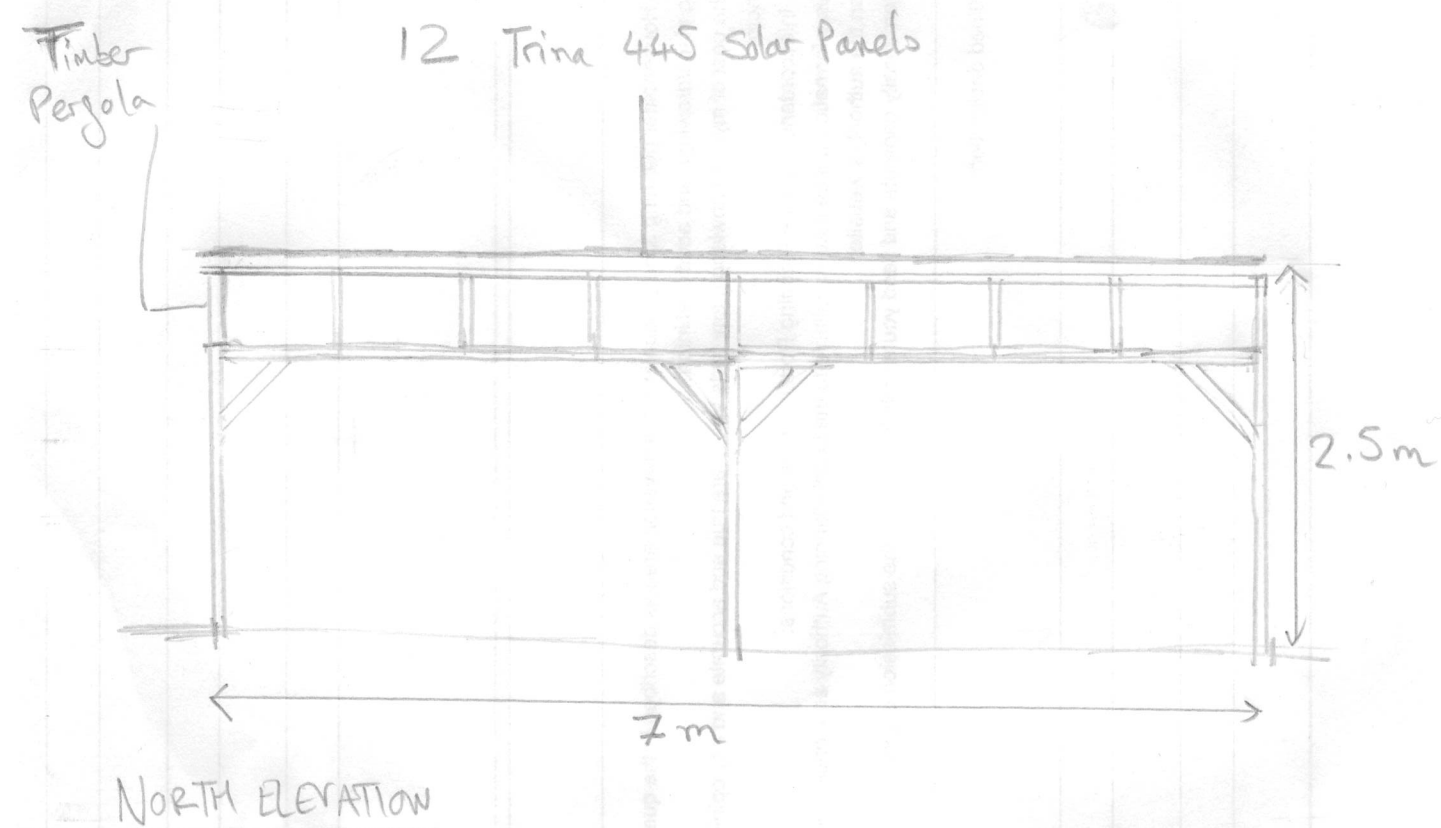

Pergola Elevations
 Scale 1:50 @ A3
 39 Church St, SN8 3PQ