


Location Plan

Site Address: Wilton House, Loop Road Off Minster Street At Wilton House, Wilton, SP2 0BZ

Date Produced: 09-Dec-2025

Scale: 1:1250 @A4

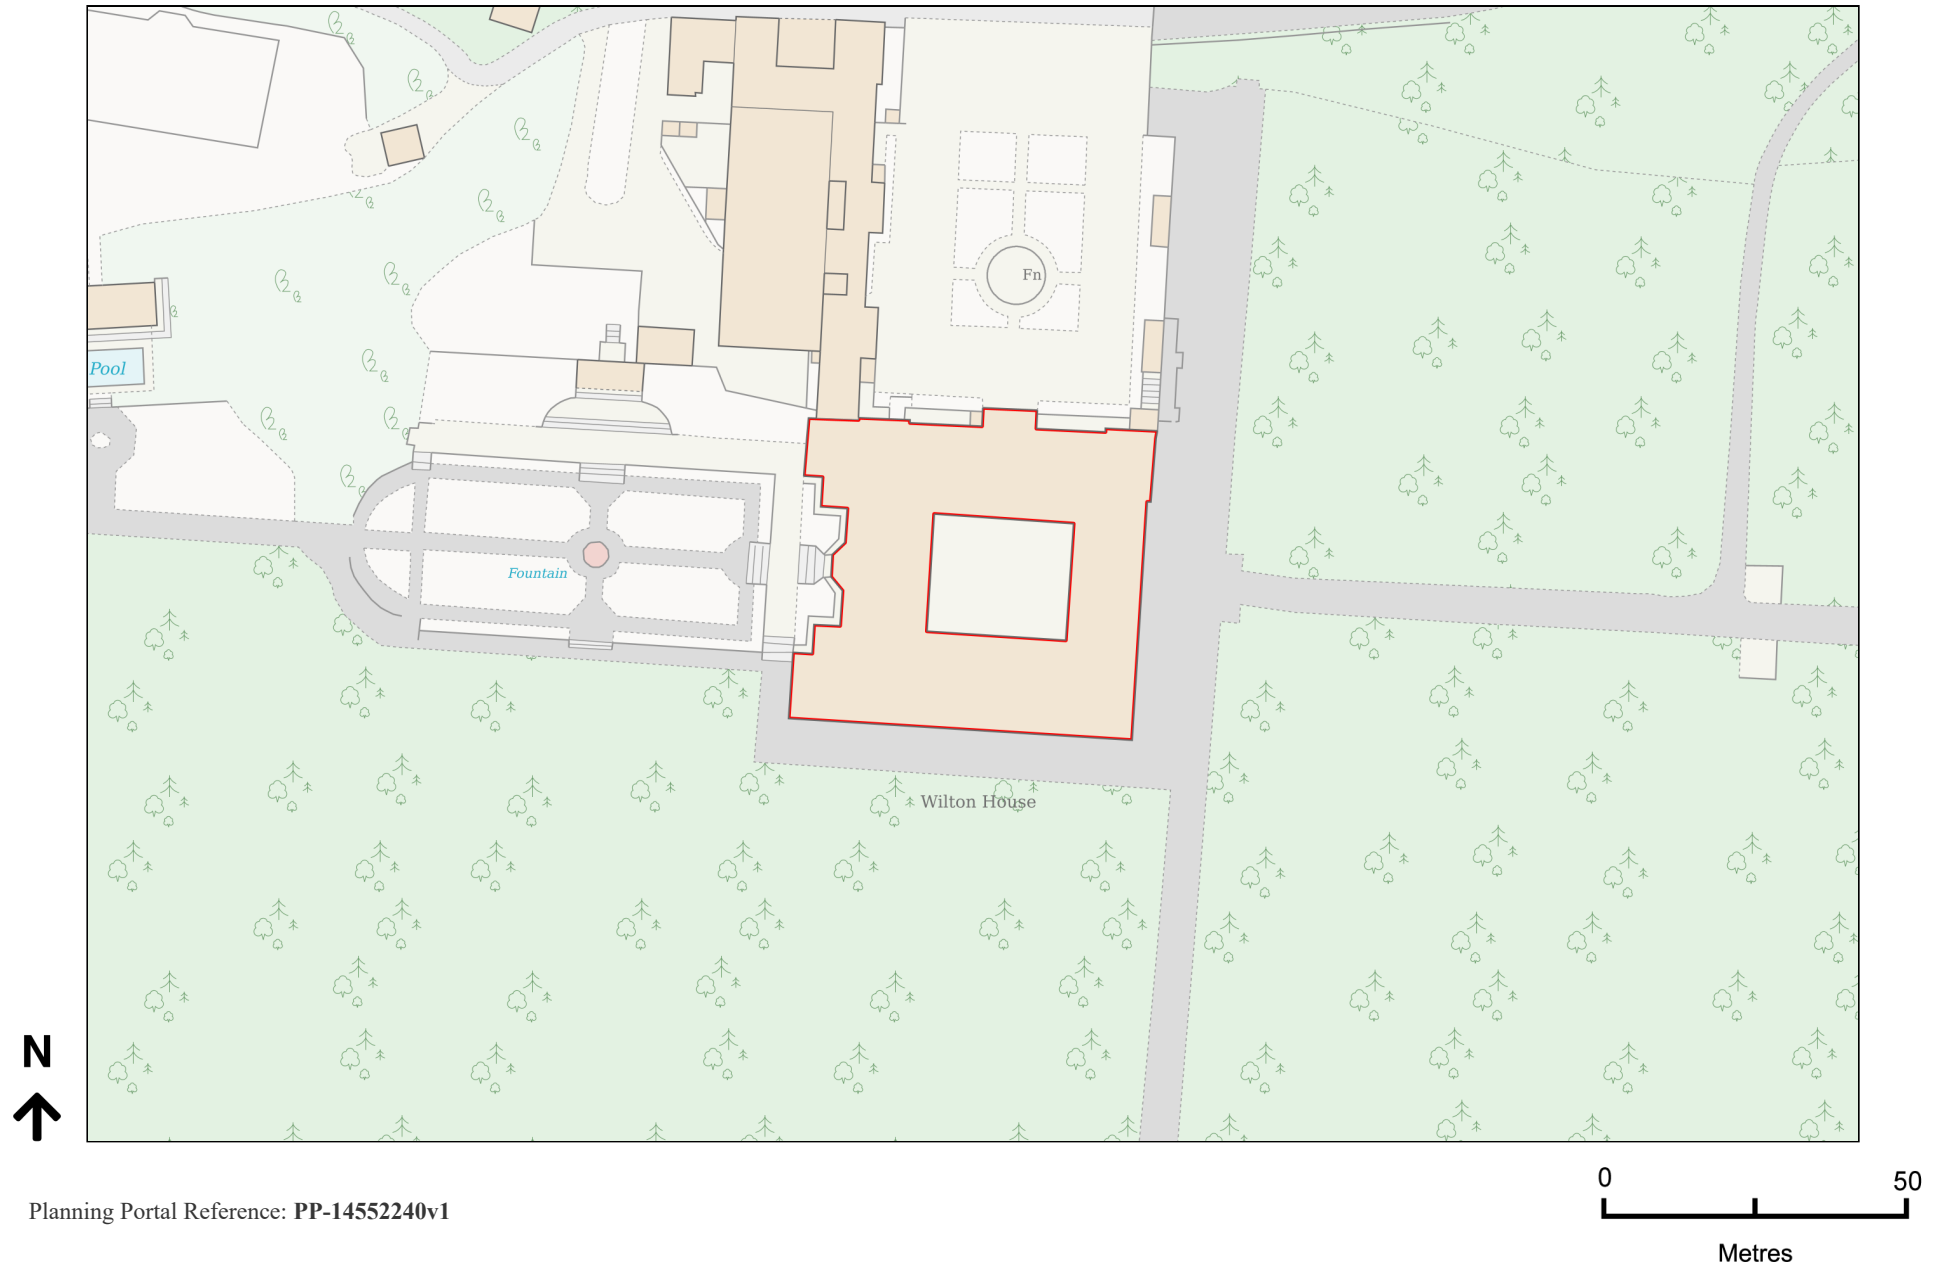

Planning Portal Reference: PP-14552240v1