


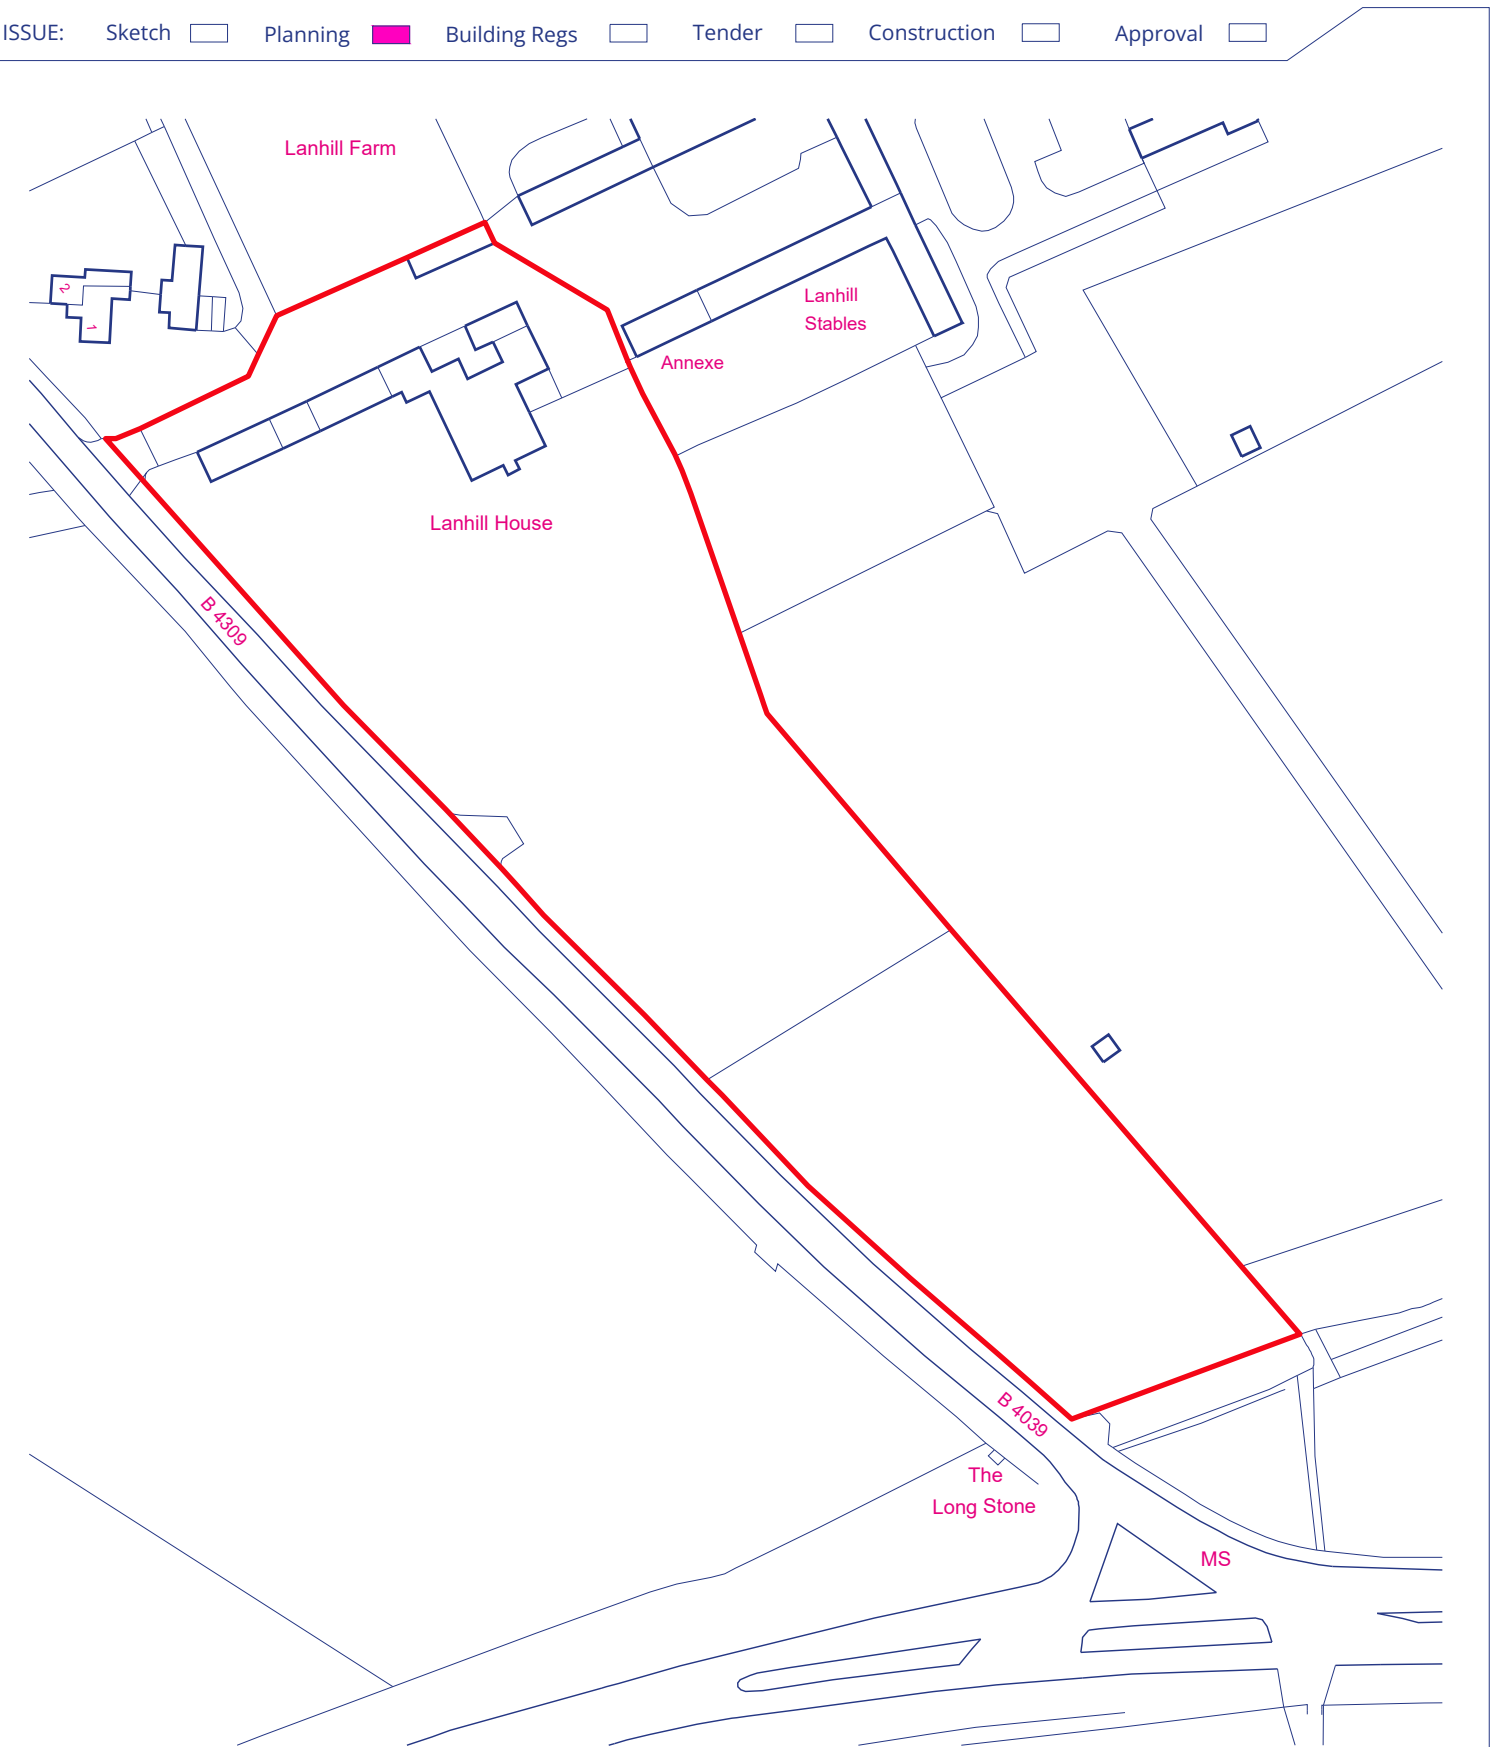

0333 577 2420
better@biboplaces.com
RIBA Chartered Practice 20026178
Company No. 11412297
Registered in England & Wales as
BiBO Places Ltd

© BiBO Places Ltd
Dimensions to be checked on site

Project
Client
Location

Title
Date
Scale
Drawn By
Drg No.

Alterations to Annexe
Mr R Allum
Lanhill House
Lanhill
Site Location Plan
March 2025
1:1250 @ A4
CM
2503-BiBO-XX-SL-DR-A-2100-01
Any discrepancies, errors or omissions to be reported to BiBO Studio Ltd

SCALE @ 1:1250

