

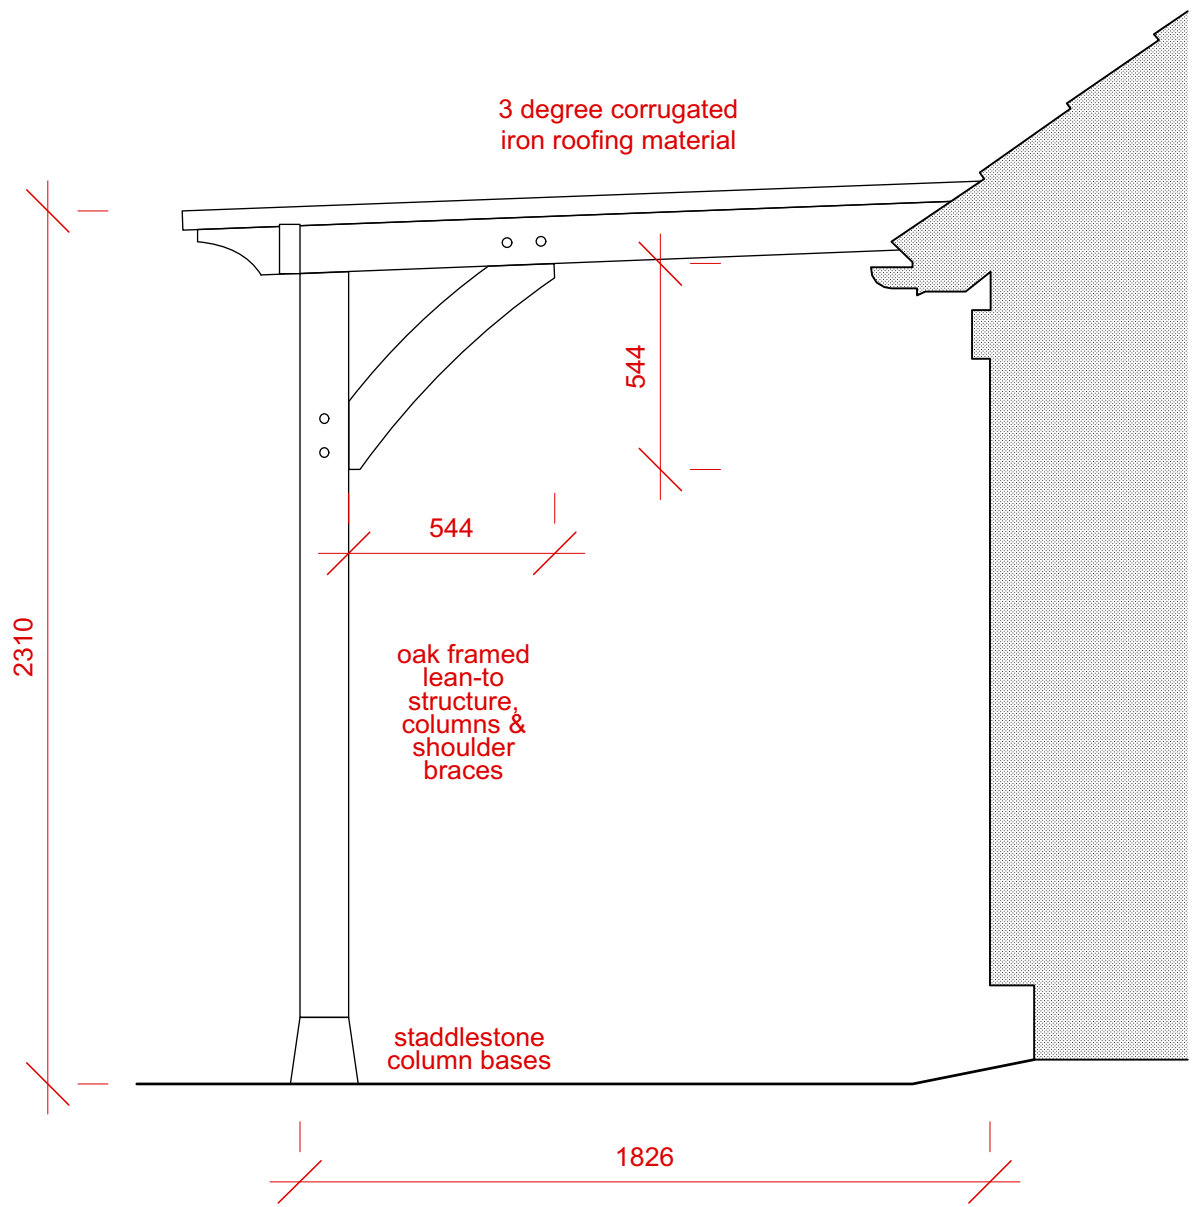



Proposed Lean-to / Pergola Details:

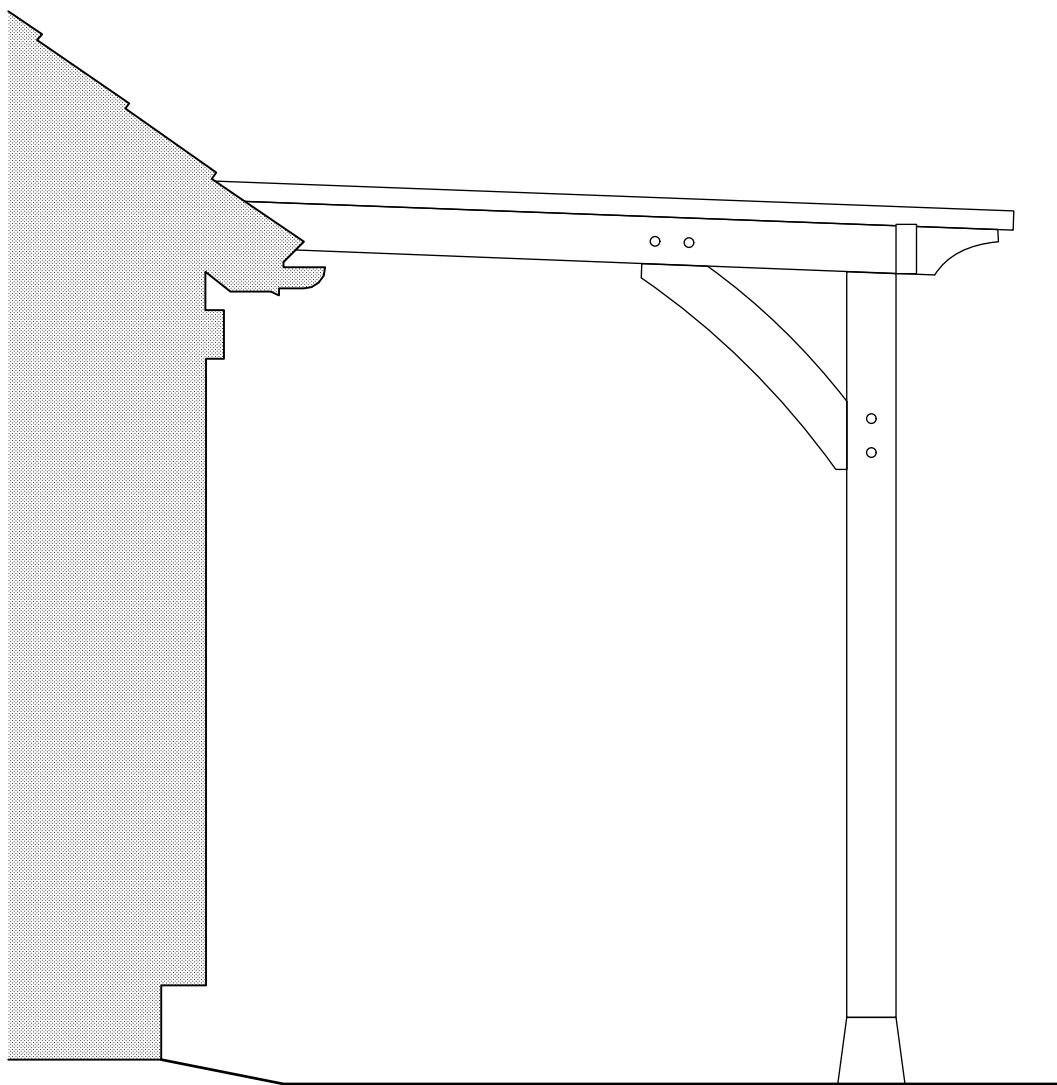


Side Elevation of Timber Lean To structure [Scale 1:20 @ A1]:

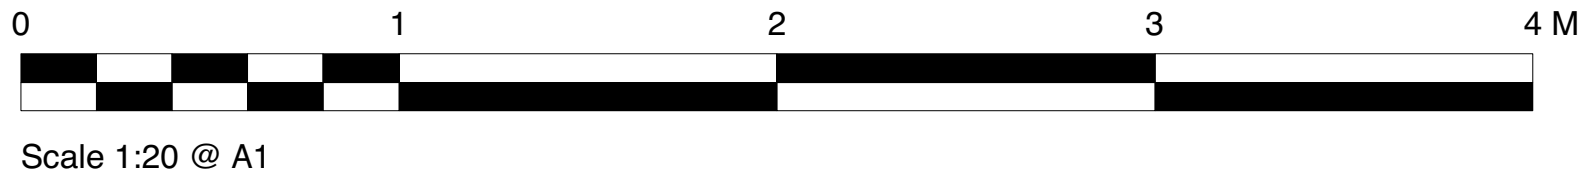

Side Elevation of Timber Lean To structure [Scale 1:20 @ A1]:

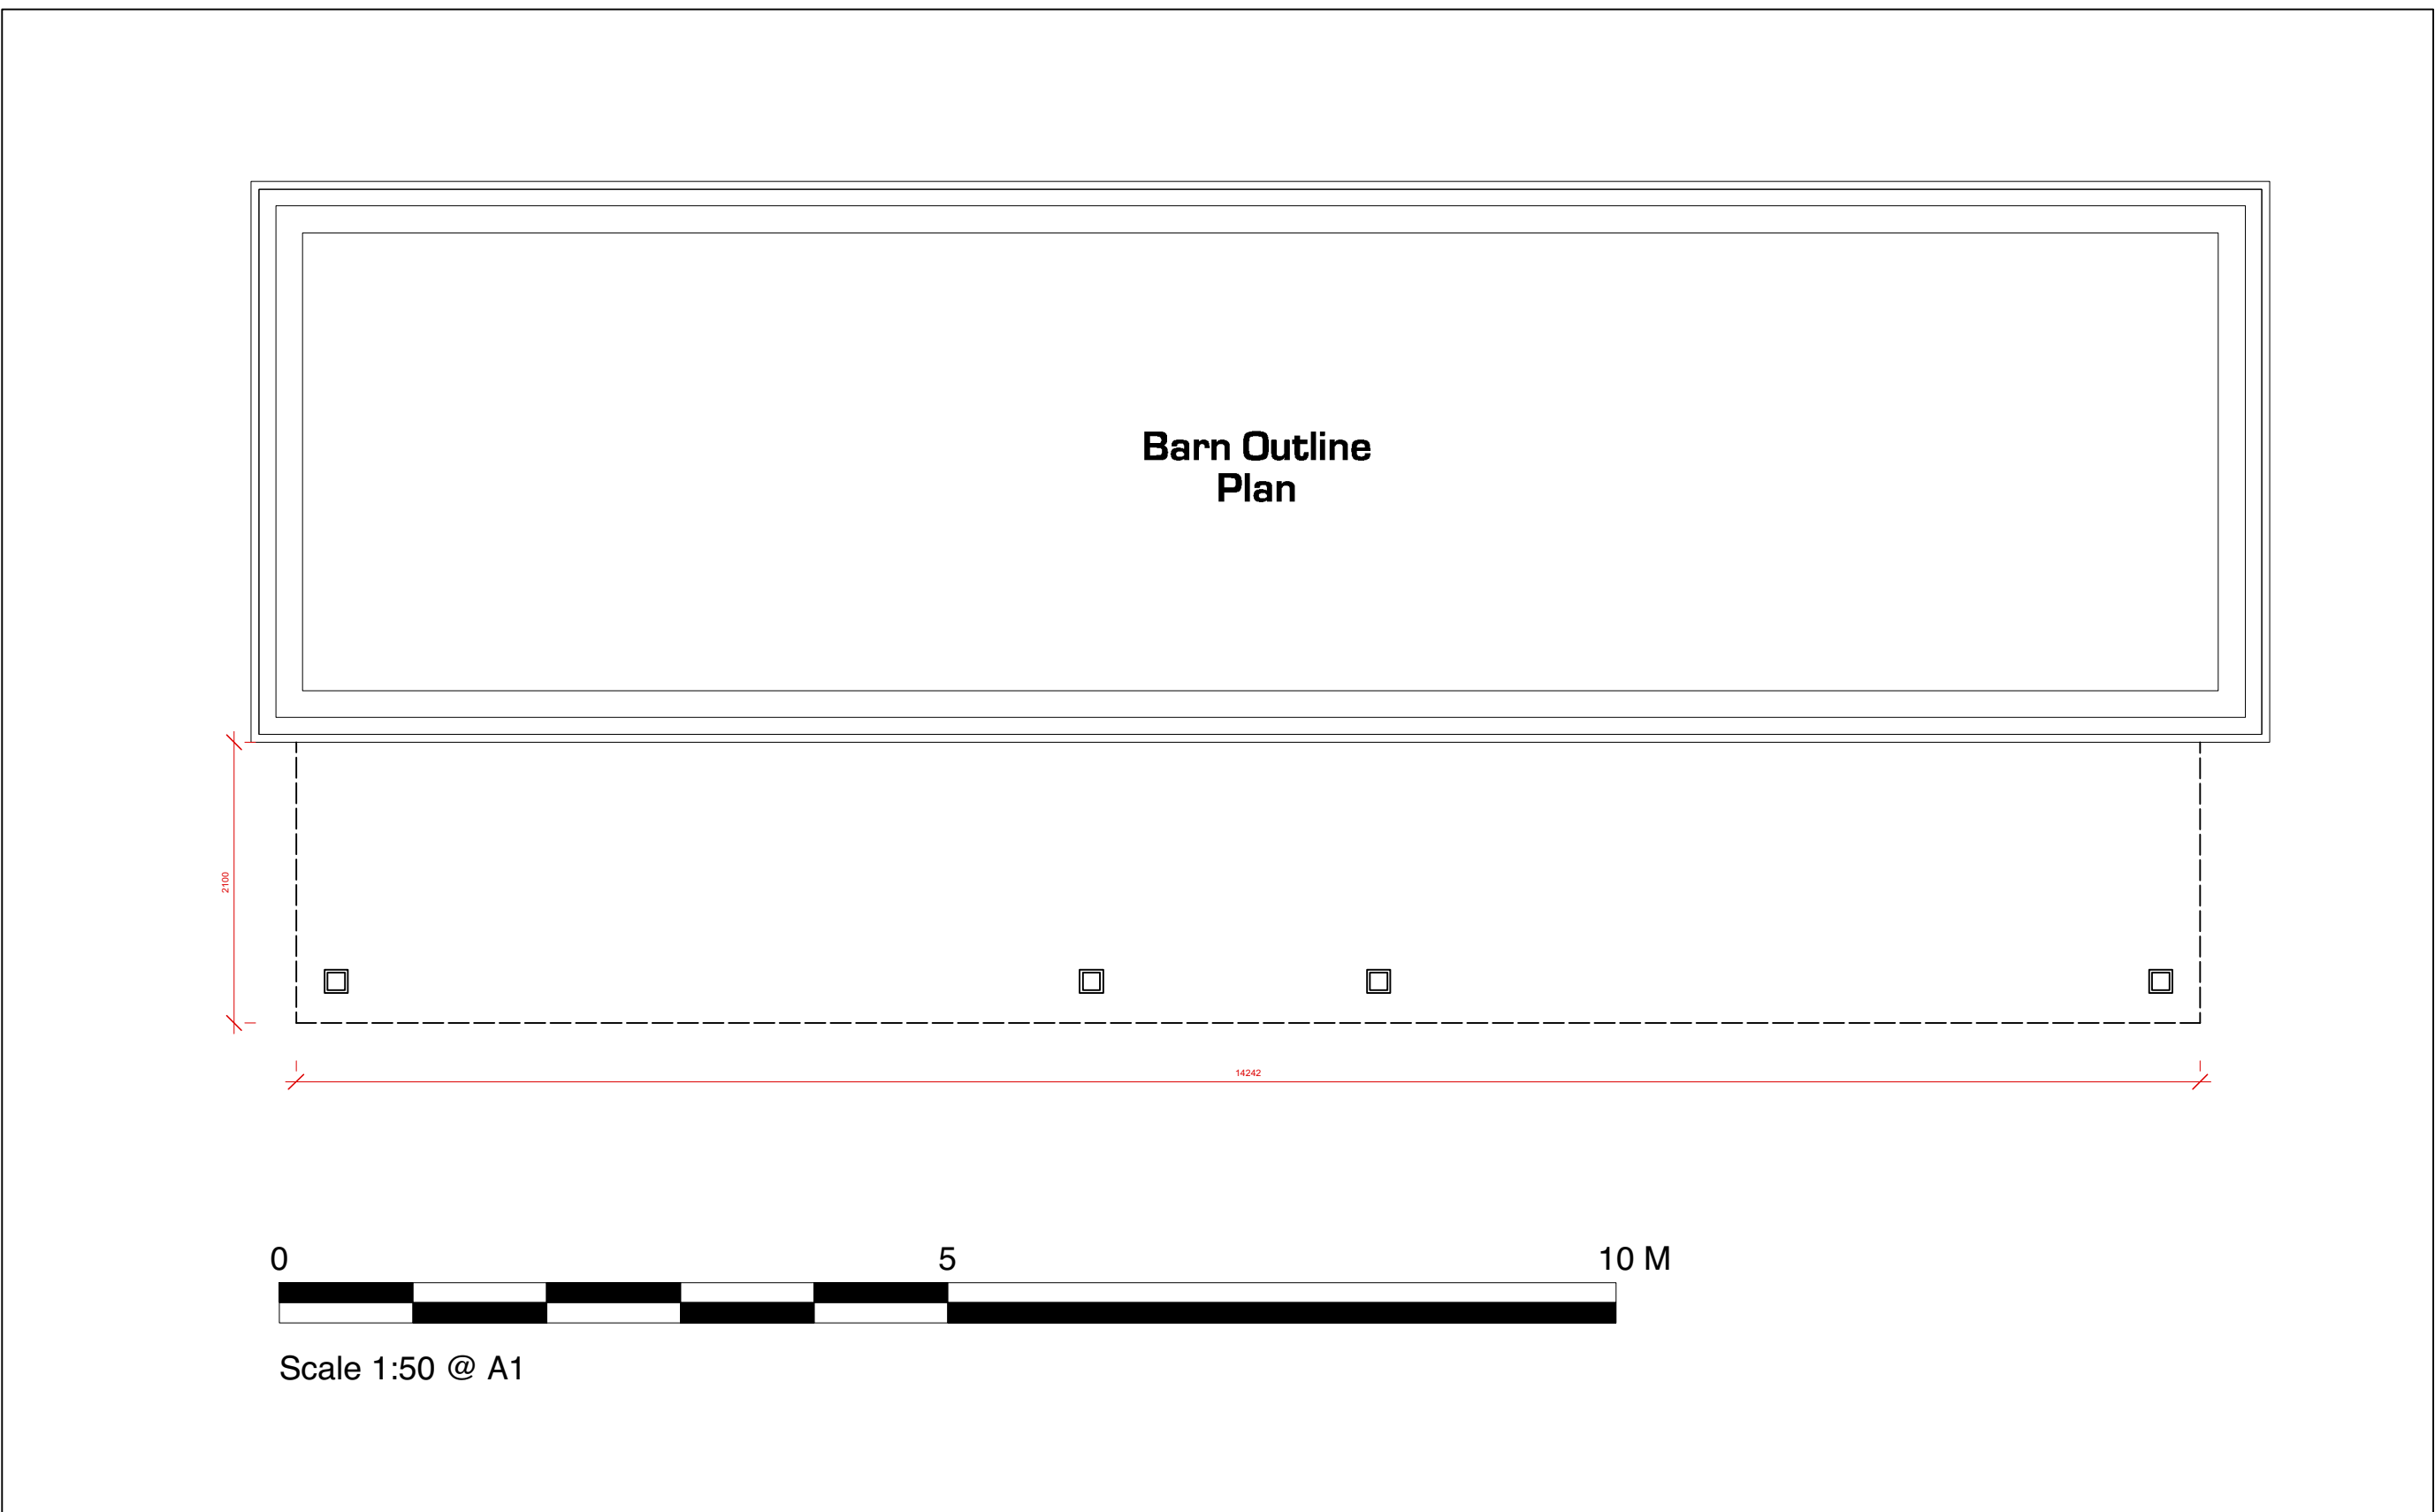

Barn Outline
Elevation

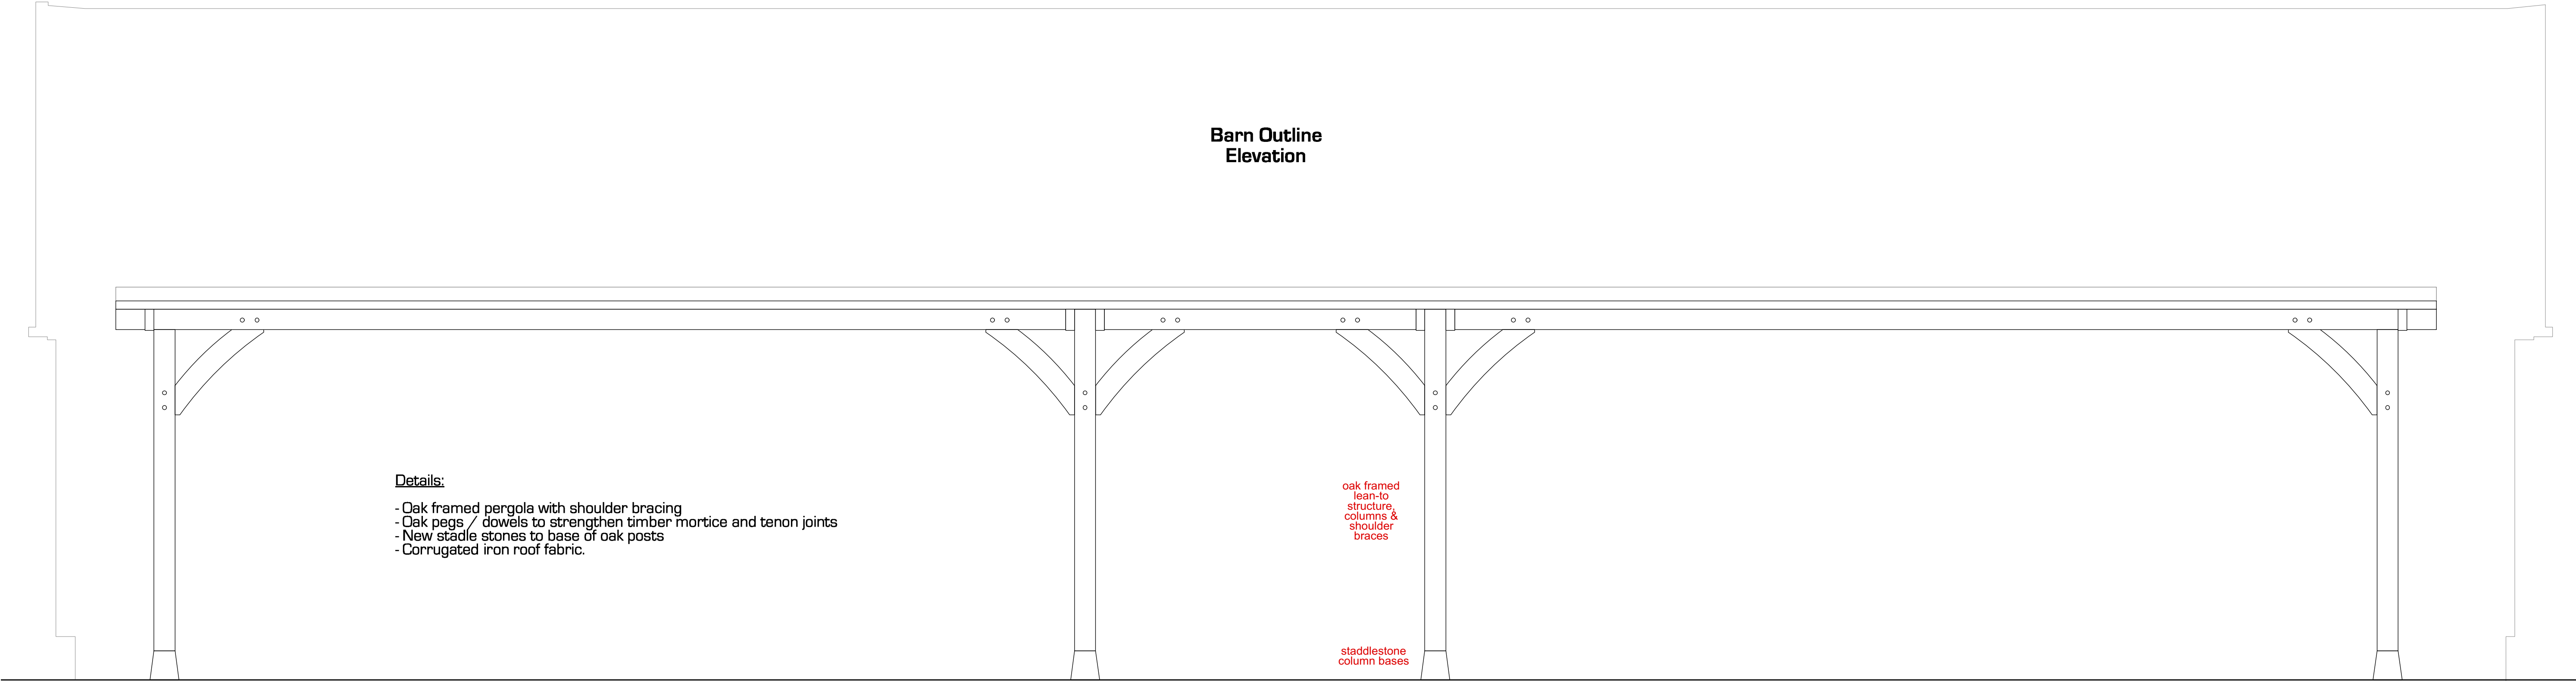

Details:

- Oak framed pergola with shoulder bracing
- Oak pegs / dowels to strengthen timber mortice and tenon joints
- New stadle stones to base of oak posts
- Corrugated iron roof fabric.